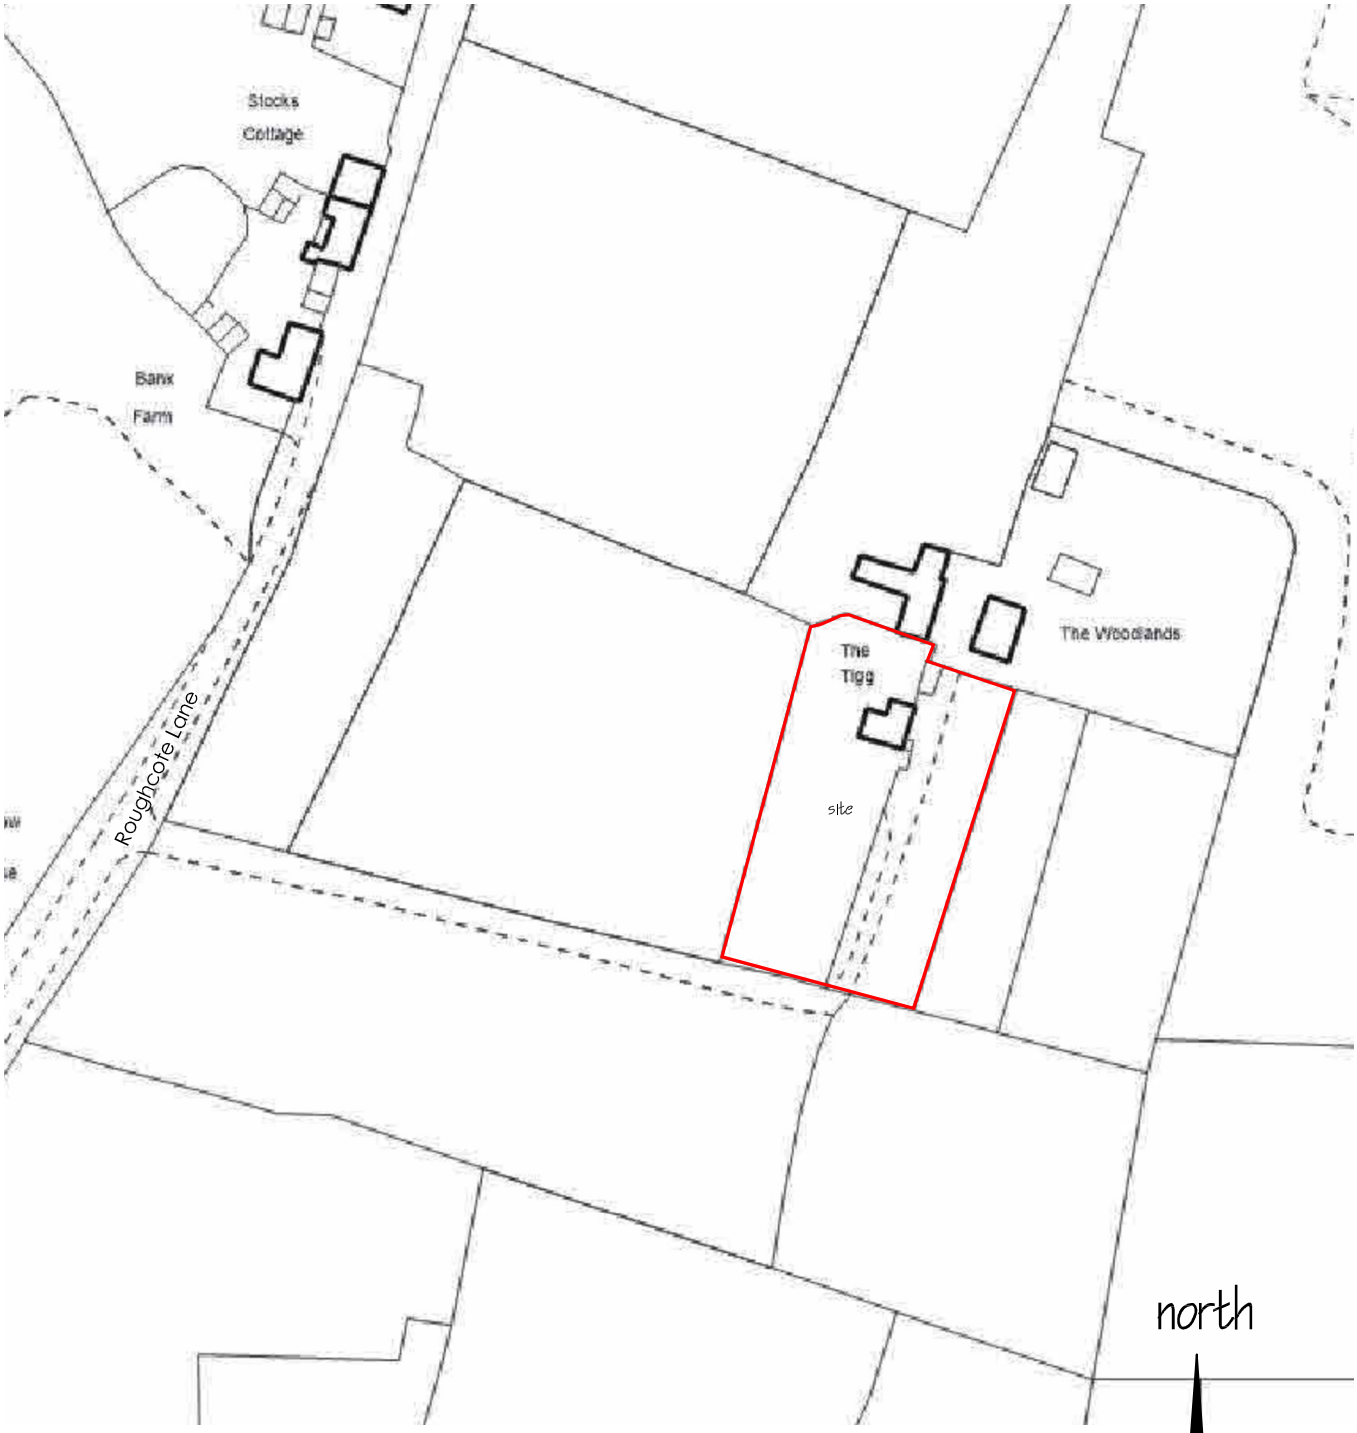

Robert Berry MCIAT
Architectural services
10 Truro Close, Congleton, Cheshire, CW12 3BD
t : 01260 279098 m : 07790 179093 e: robert.berry10@yahoo.co.uk

Client

Mr J Edmonds.

Project

Proposed Granny Annexe at
The Twigg, Roughcote Lane,
Caverswall, Stoke On Trent, ST11 9ET

Title

location plan

Scale @A4 1:1250

Date Aug 2016

Drg no 1621 /03

Rev