RevNo	Revision note	Date

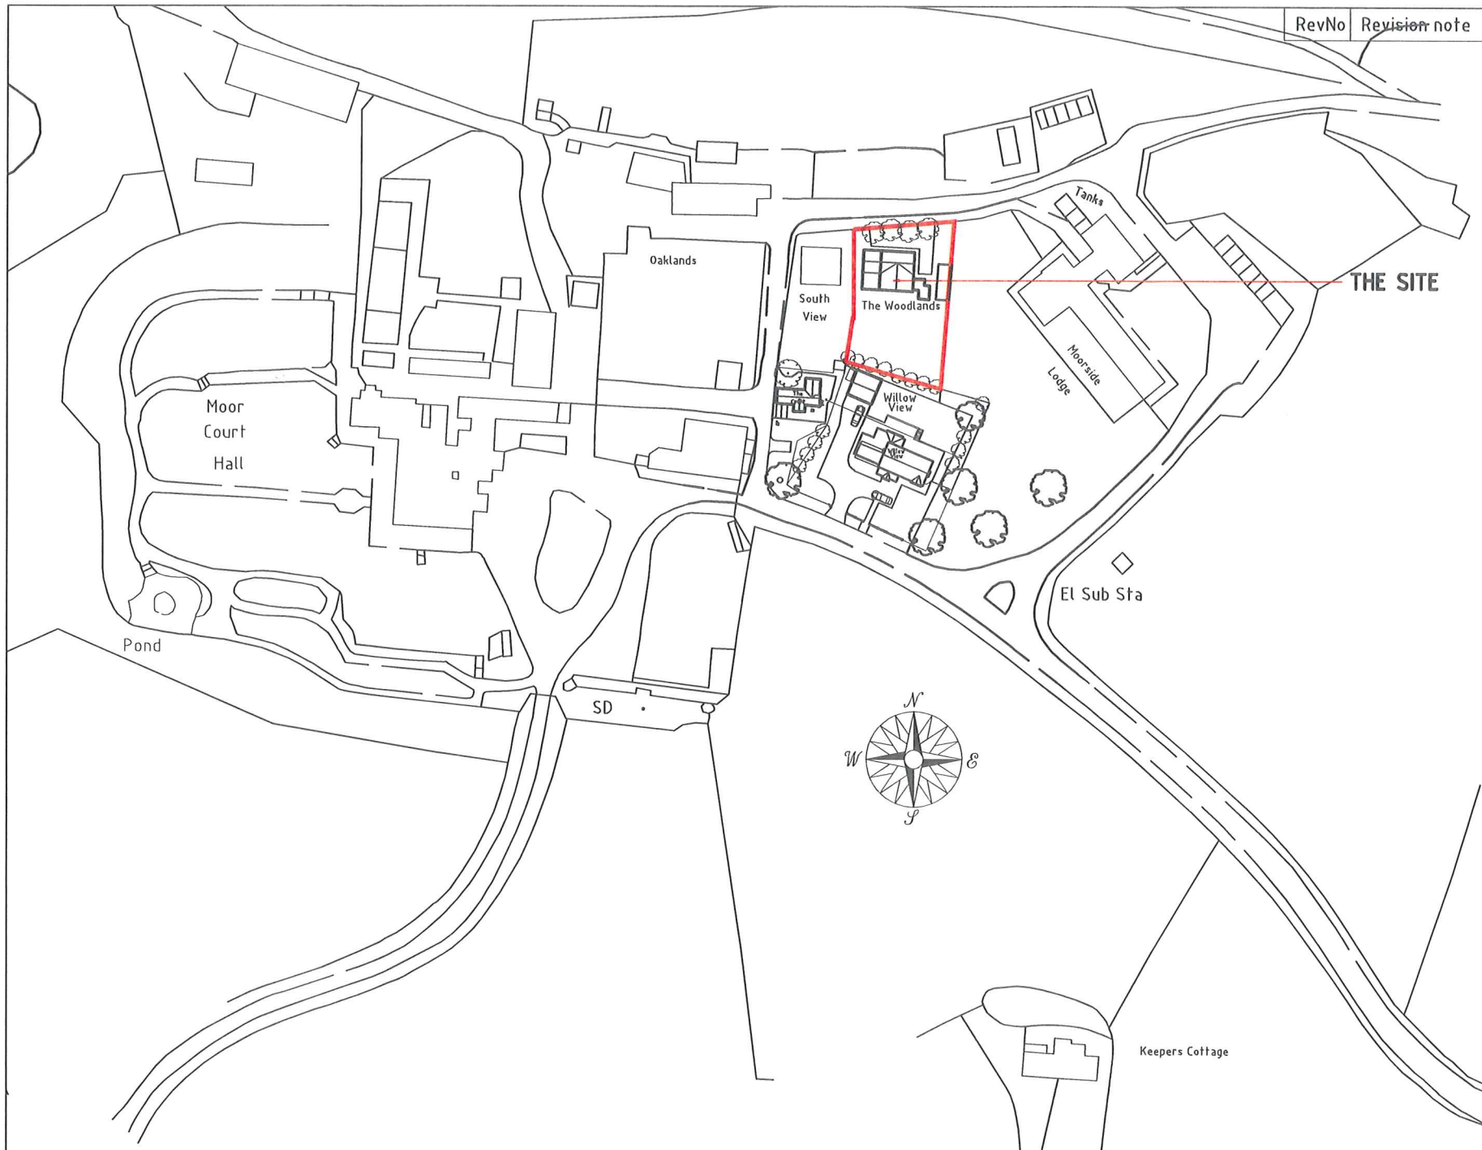

Ordnance Survey (c) Crown Copyright 2010. All rights reserved. Licence number 100020449

10/00471/ FUL 26 MAY 2010

Job	PROPOSED ALTERATIONS TO 'THE WOODLANDS' MOORCOURT ESTATE FARLEY ROAD OAKAMOOR	Date April 10	Scale 1:2500
Title	LOCATION PLAN	Drawing No 1003/07	
Client	MR L STEVENS	All dimensions to be checked prior to construction on site. Any discrepancies are to be immediately noted to the office of origin. Do not scale drawings. Figured dimensions to be used only.	

10/00471/FUL

STAFFORDSHIRE moorlands DISTRICT COUNCIL

ACHIEVING · EXCELLENCE

Simon W. Baker B.Ed MBA MISPAL
Chief Executive

GIS by ESRI (UK)

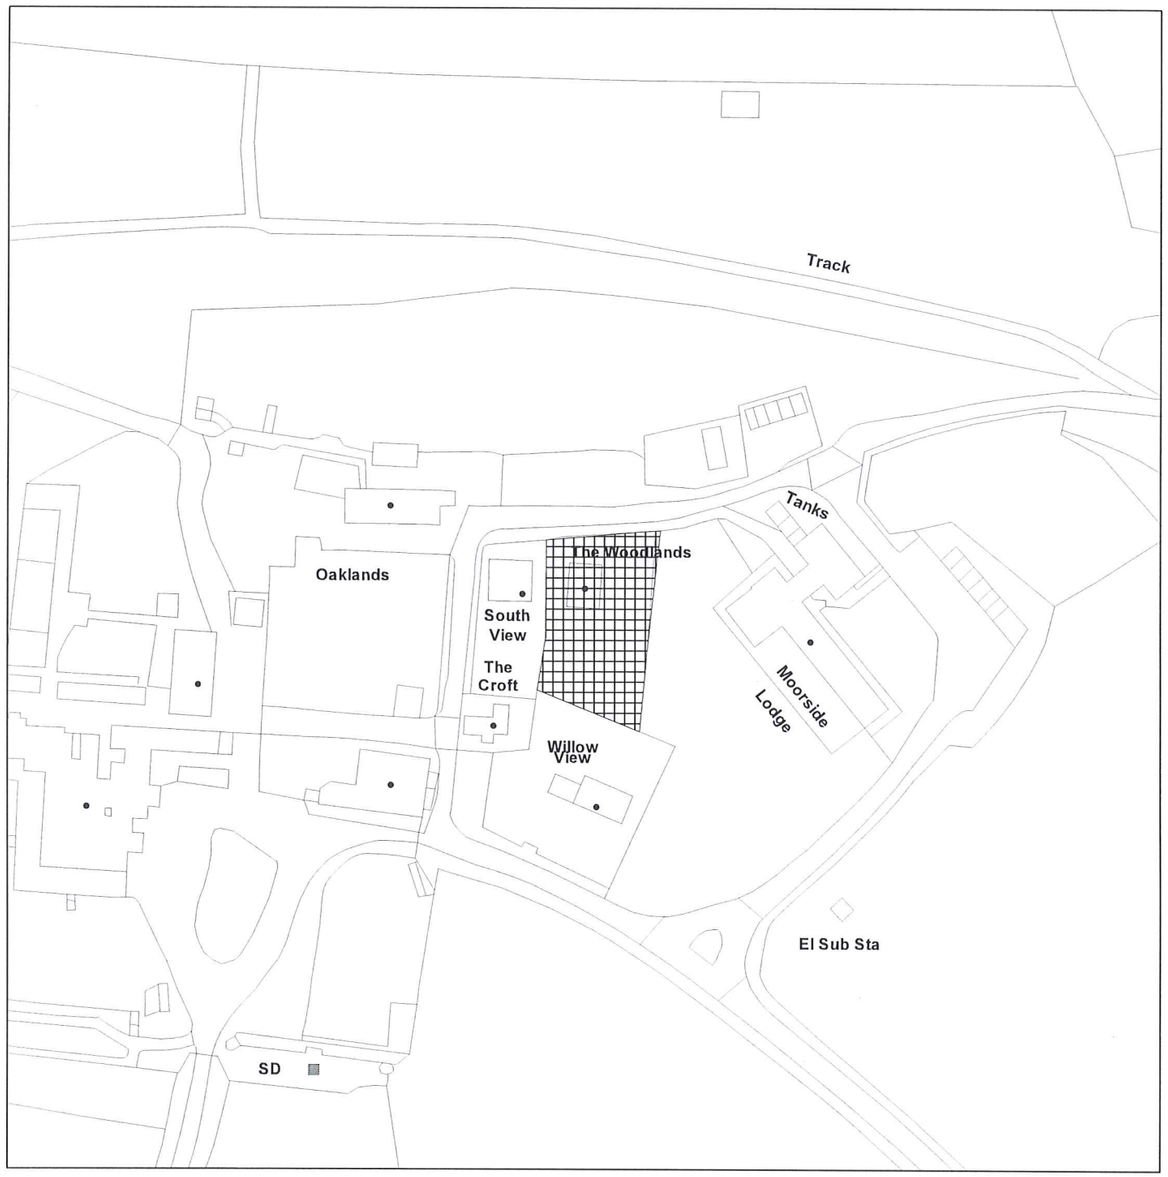

Scale : 1:1250

Reproduced from the Ordnance Survey map with the permission of the Controller of Her Majesty's Stationery Office © Crown Copyright 2000.

Unauthorised reproduction infringes Crown Copyright and may lead to prosecution or civil proceedings.

Organisation	Not Set
Department	Not Set
Comments	
Date	01 June 2010
SLA Number	Not Set

Produced using ESRI (UK)'s MapExplorer 2.0 - http://www.esriuk.com