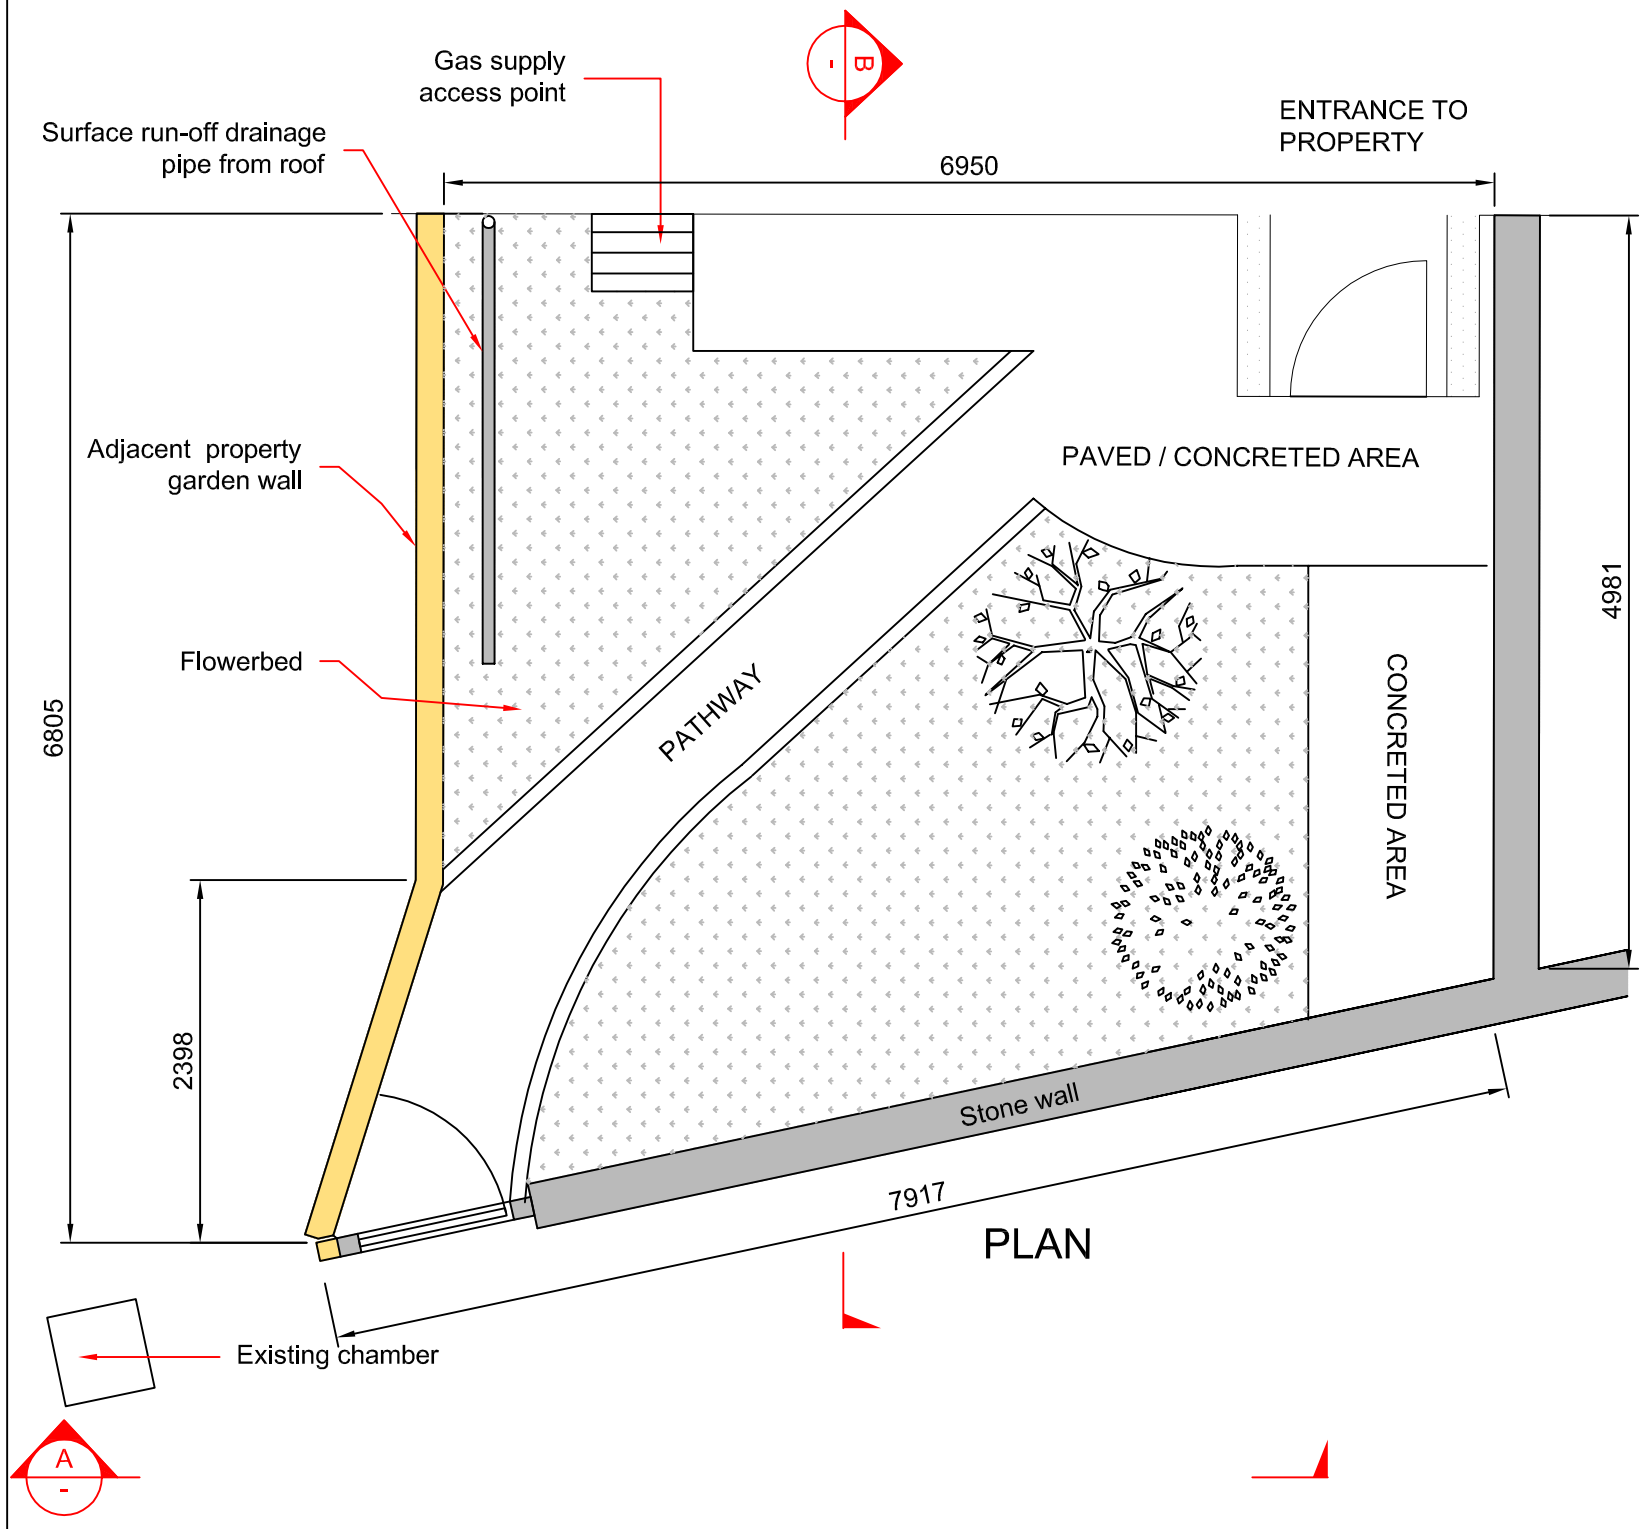

PLAN



PHOTOGRAPH SHOWING EXISTING STONE WALL, GARDEN AND FRONT OF HOUSE

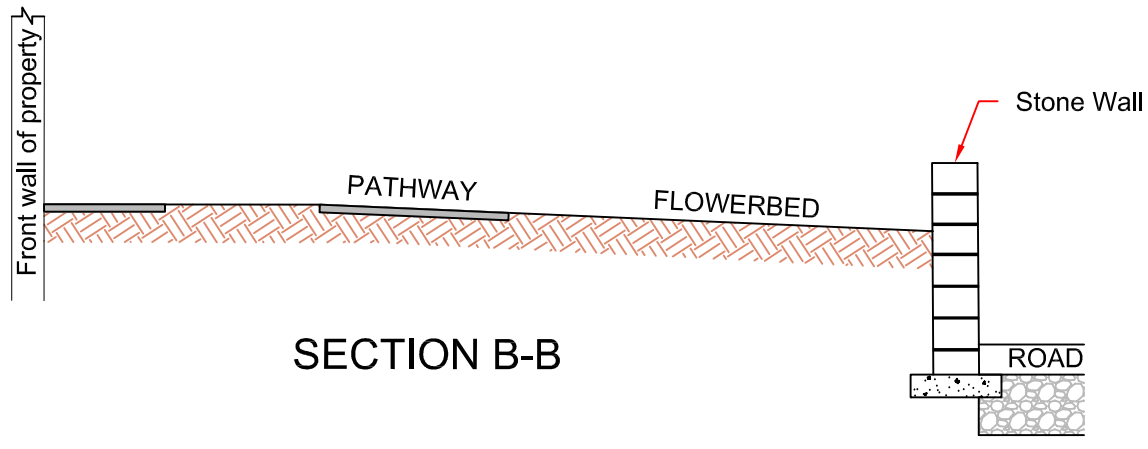

SECTION B-B

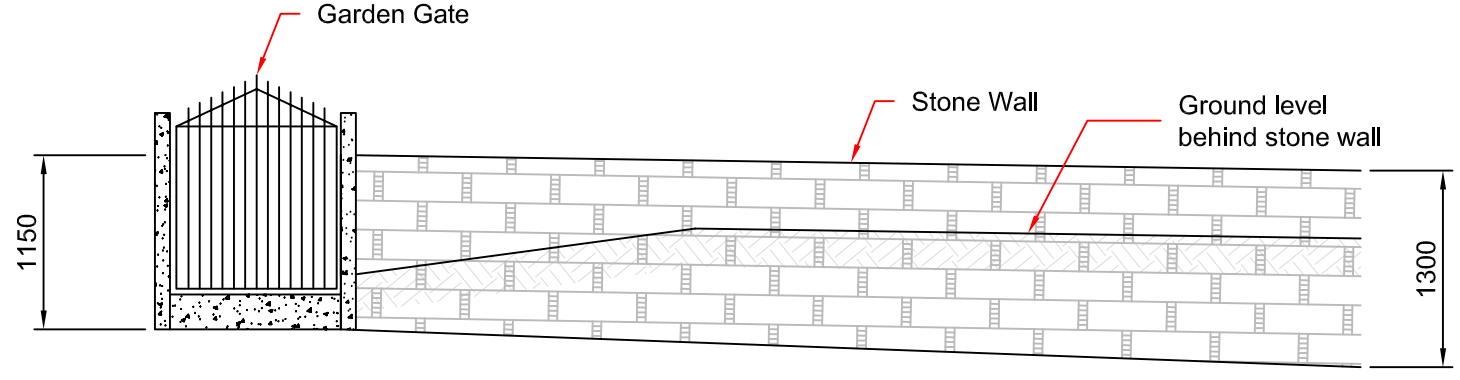

SECTION A-A

FOR PLANNING PURPOSES

PROPERTY:
2 CHURCH TERRACE
BLYTHE BRIDGE ROAD
CAVERSWALL
ST11 9EA

TITLE:
EXISTING FRONT GARDEN

SCALE: 1:50 @ A3(UNO) | DATE: 10.09.2016

DRAWN BY - R.J.W.

DWG No. 2CT-02 REV A