

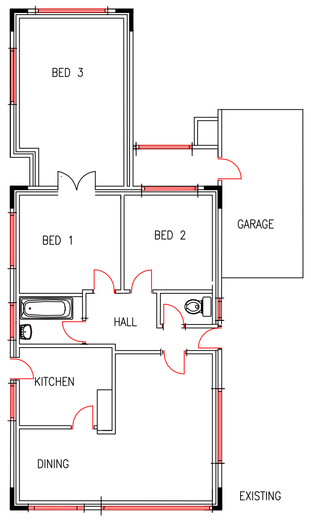

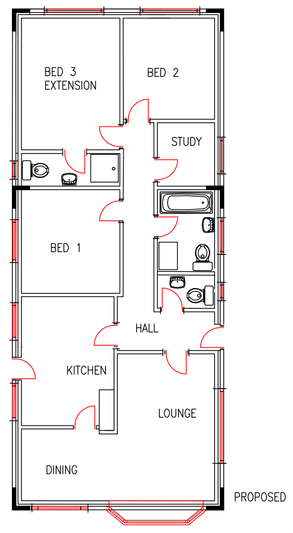



EXISTING FRONT ELEVATION

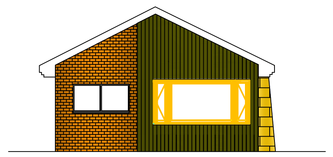

PROPOSED FRONT ELEVATION
(NORTH WEST)

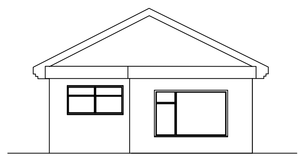

EXISTING REAR ELEVATION

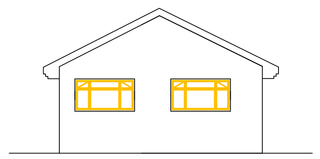

PROPOSED REAR ELEVATION
(SOUTH EAST)

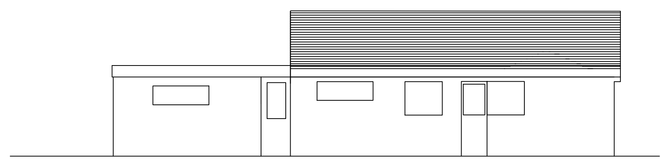

EXISTING SIDE ELEVATION

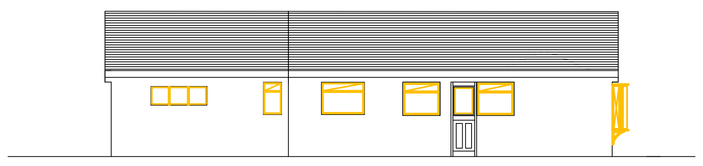

PROPOSED SIDE ELEVATION
(SOUTH WEST)

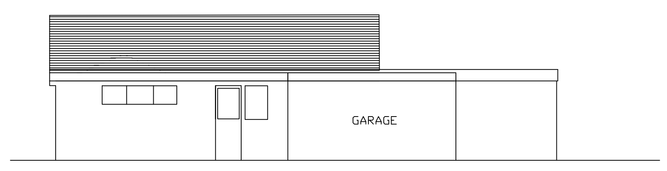

EXISTING SIDE ELEVATION

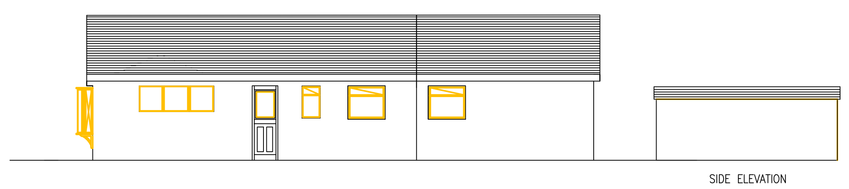

PROPOSED SIDE ELEVATION
(NORTH EAST)

SCALE 1:100 @ A0

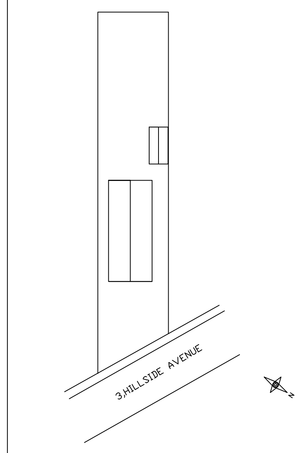

SCALE 1:500 @ A0

NOTES

BUNGALOW

BRICKWORK TO MATCH EXISTING BUILDING.
ROOF TILES TO MATCH EXISTING BUILDING.
WINDOWS–UPVC WHITE TO MATCH EXISTING
NEW DETACHED GARAGE AS DRAWING

REV	DATE	DRN	APP	COMMENT
-	XX-XX-XX	XXX	XXX	X

STATUS

Stanton Consulting Engineers
Suite B1, The Bridge Centre
Birches-Head Rd
Birches-Head
Stoke-on-Trent
Staffordshire
ST2 8DD
Tel: 01782 683798
Fax: 07092 860127

CLIENT
Mr & Mrs Smith

PROJECT
EXTENSION TO BUNGALOW
DETACHED GARAGE
FRONT BOW WINDOW

TITLE
3, HILLSIDE AVENUE
ENDON STOKE-ON-TRENT
ST9 9HH

Date	28/05/10	Checked	CHECKED
Original design	JW	Amended	XX
CADref	XX	Scale	XXX
X-ref	XX	Drg size	A0
DRAWING No	XX-XX-XX	Rev	-