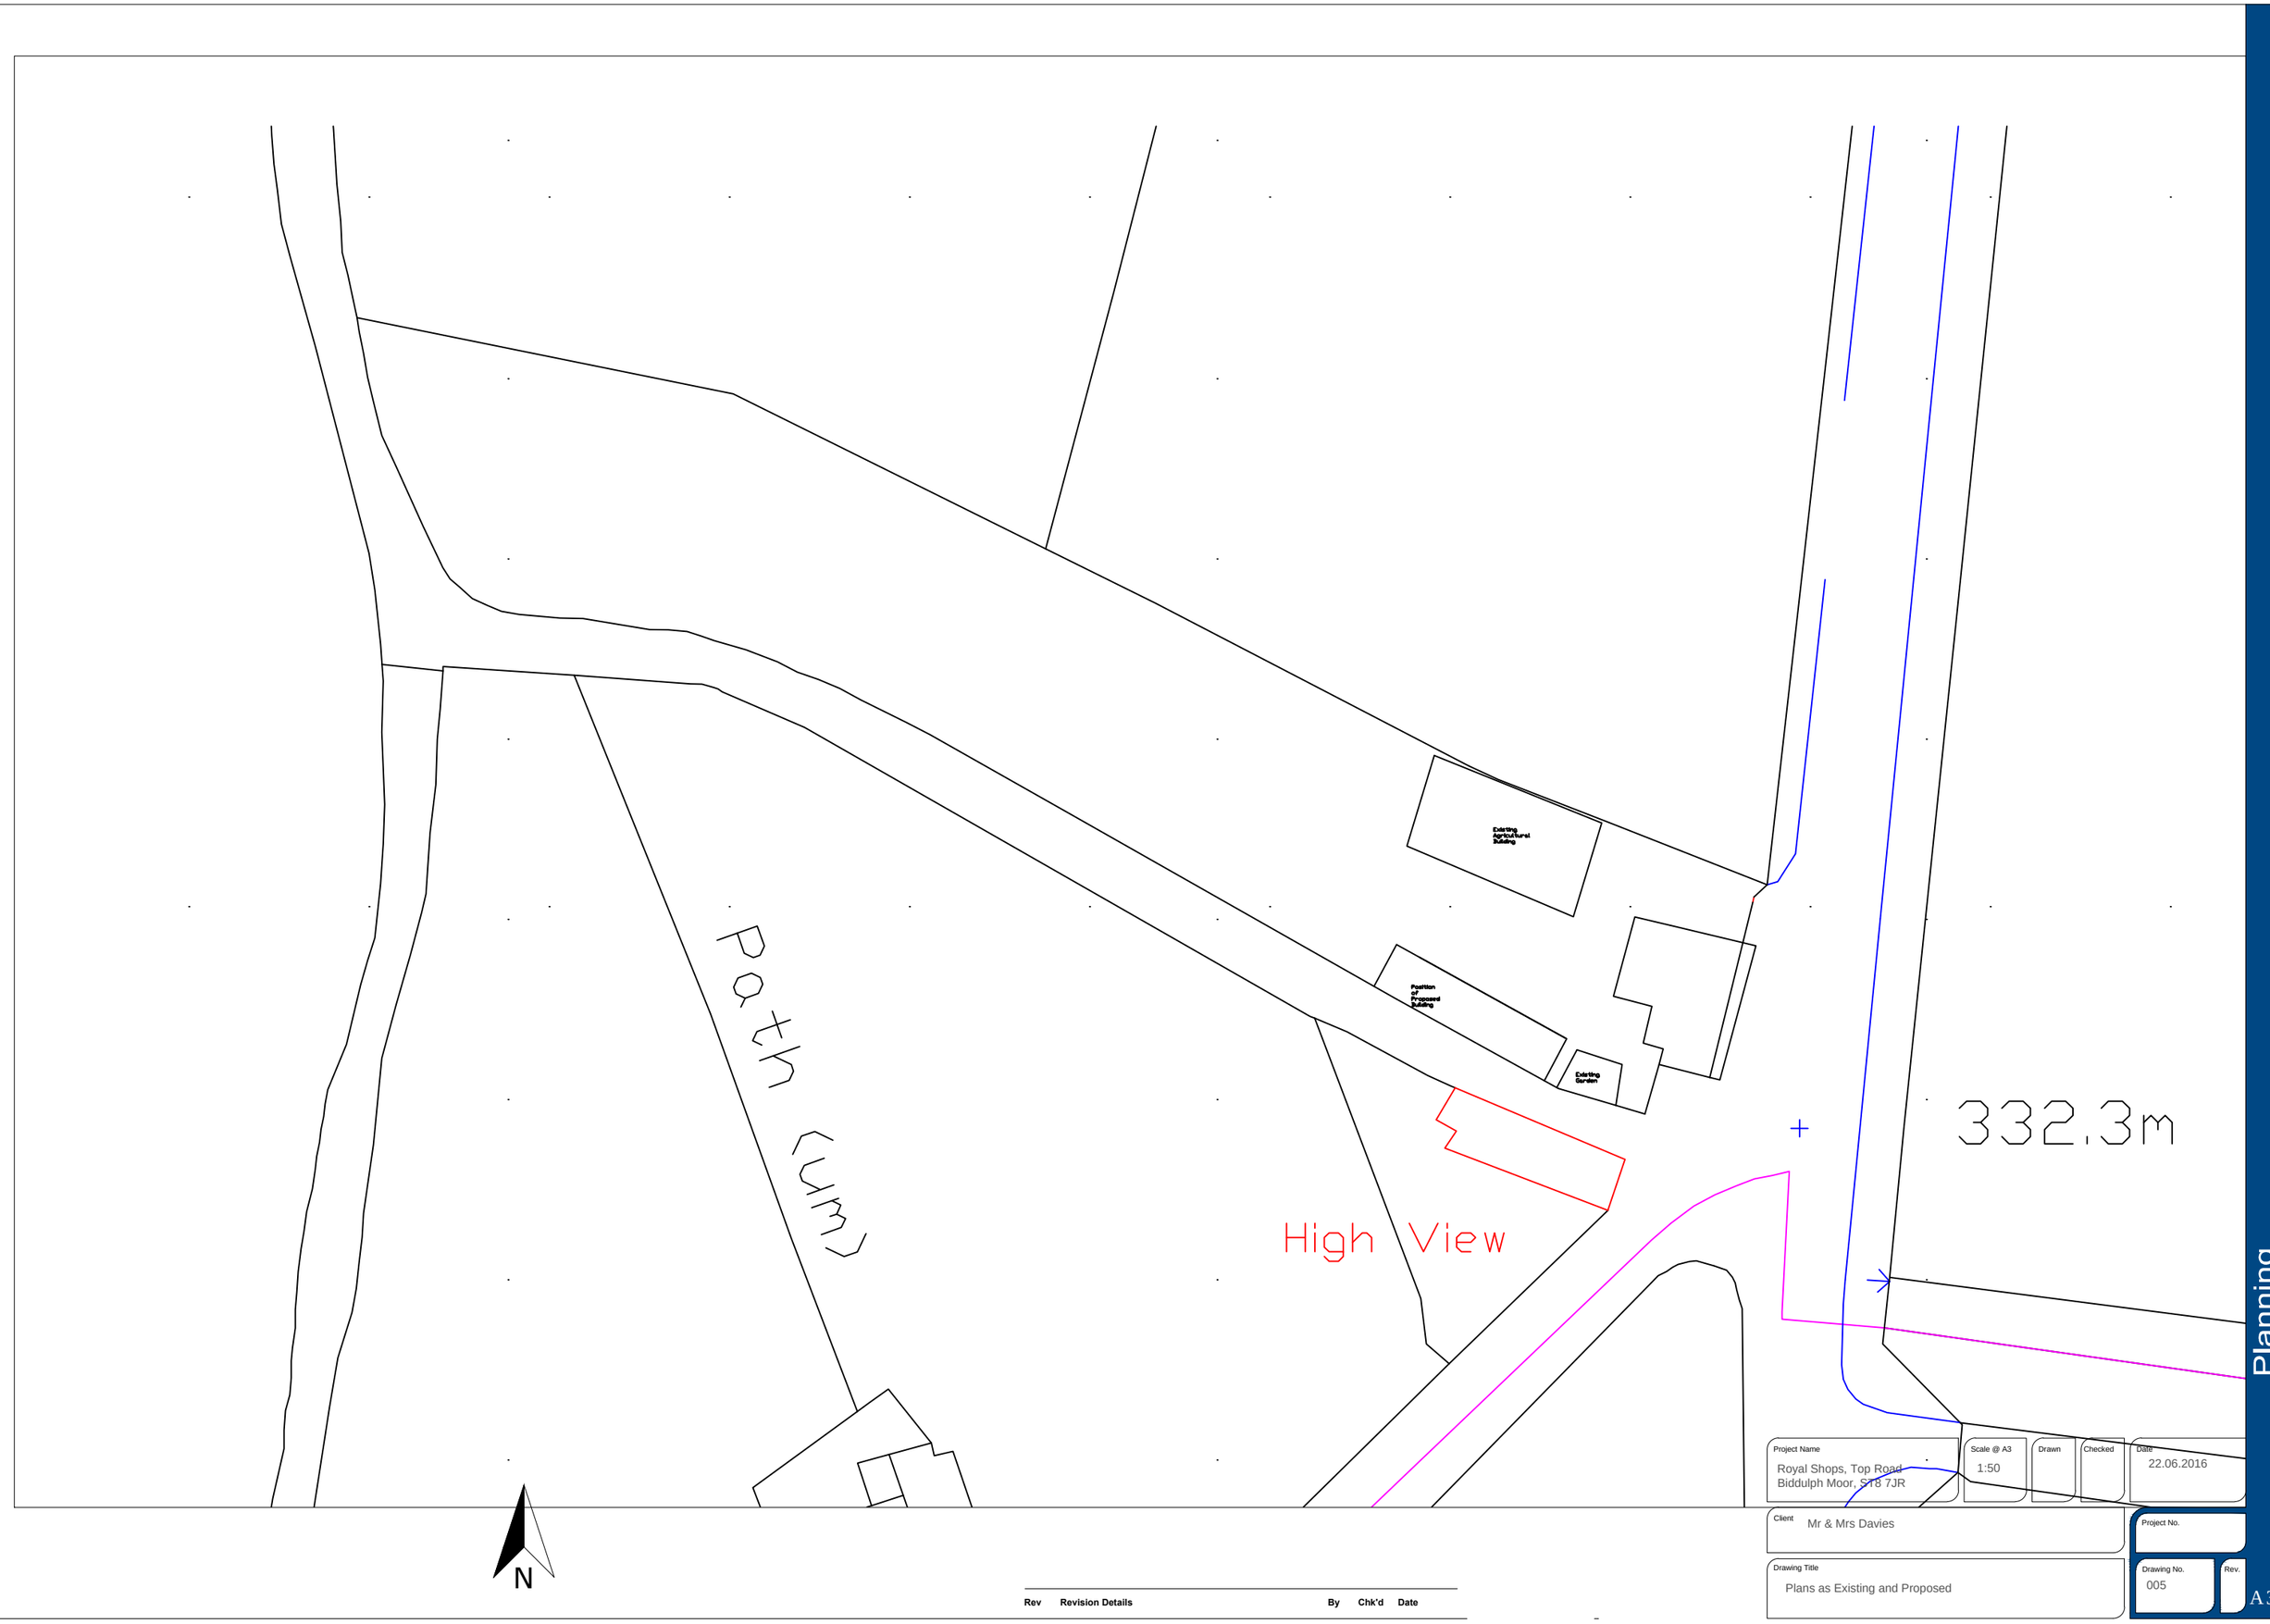

Rev	Revision Details	By	Chk'd	Date

Project Name
Royal Shops, Top Road
Biddulph Moor, ST8 7JR

Scale @ A3
1:50

Drawn

Checked

Date
22.06.2016

Client
Mr & Mrs Davies

Project No.

Drawing Title
Plans as Existing and Proposed

Drawing No.
005

Rev.

Planning

A3