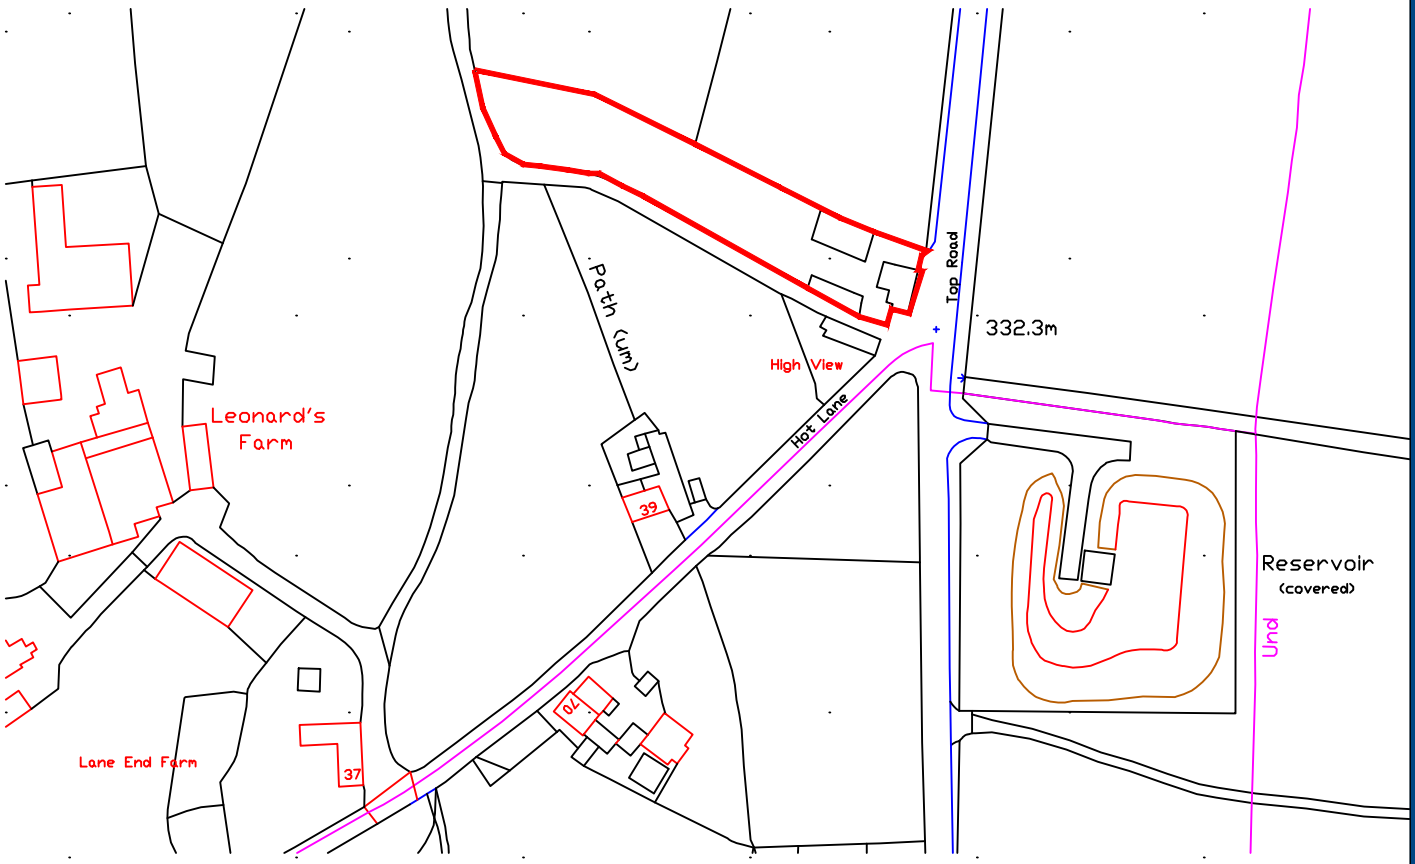

Ordnance Survey (c) Crown Copyright 2016. All rights reserved. Licence number 100022432

N

Rev	Revision Details	By	Chk'd	Date

Project Name	Scale @ A4	Drawn	Checked	Date
Royal Shops, Top Road, Biddulph Moor, ST8 7JR	1:1250	VC		22.06.2016

Client: Mr & Mrs Davies

Project No.:

Drawing Title: Site Plan

Drawing No.: 004

Rev.:

Planning

A4

v6