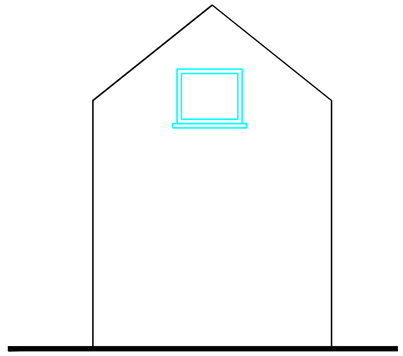

Side Elevation As Existing

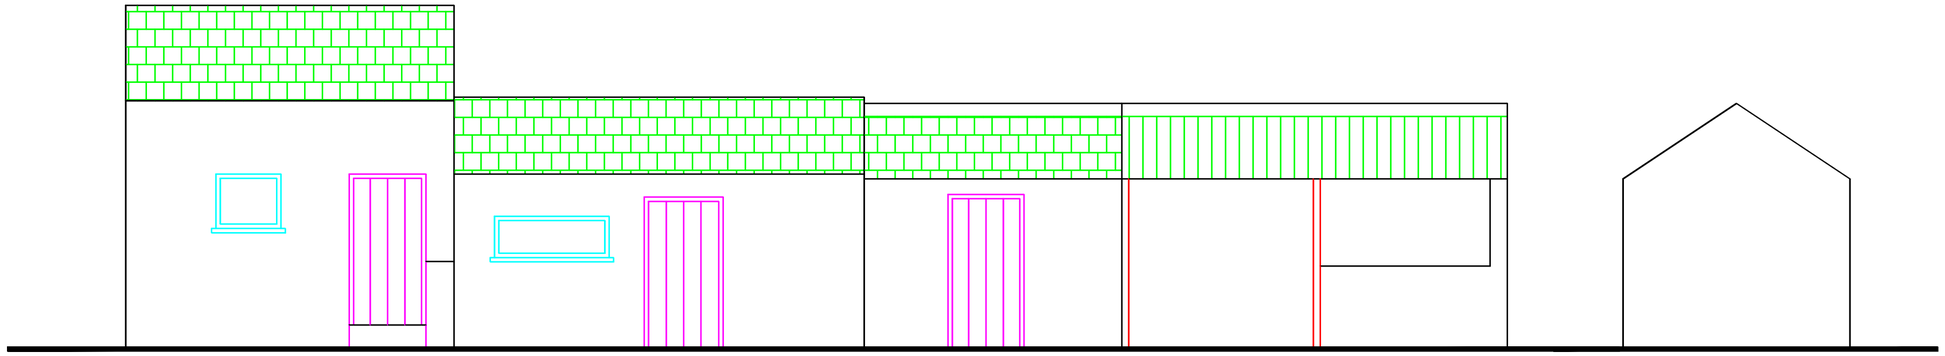

Front Elevation As Existing

Side Elevation As Existing

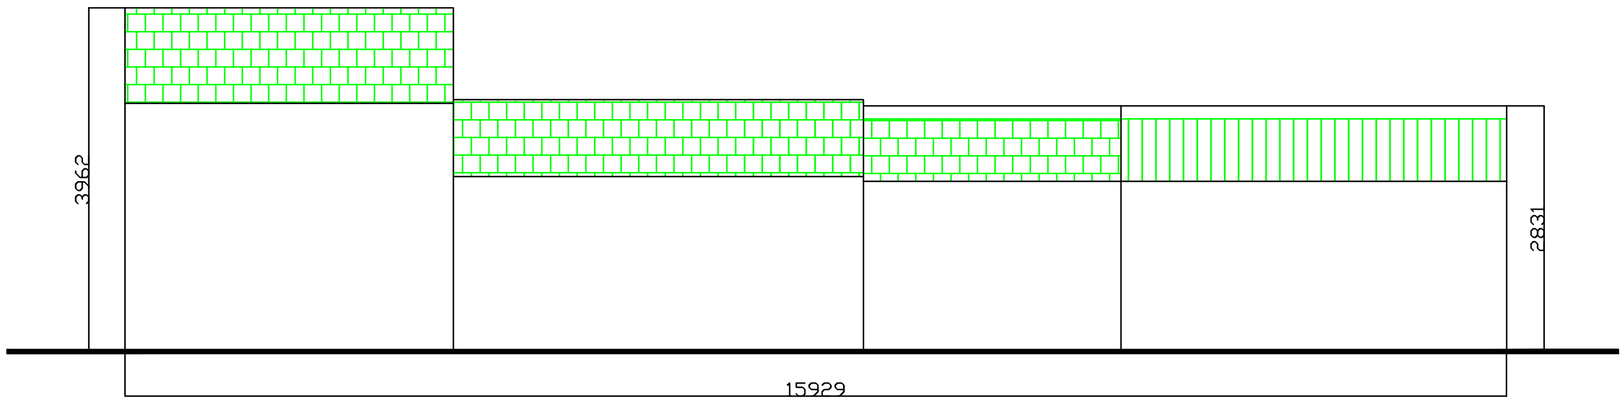

Rear Elevation As Existing

Rev	Revision Details	By	Chk'd	Date
...	...	...	...	...

Project Name	Royal Shops, Top Road, Biddulph Moor, ST8 7JR
Scale @ A2	1:50
Drawn	
Checked	
Date	22/08/2016
Client	Mr & Mrs Davies
Project No.	
Drawing Title	Elevations as Existing
Drawing No.	002
Rev.	

A2