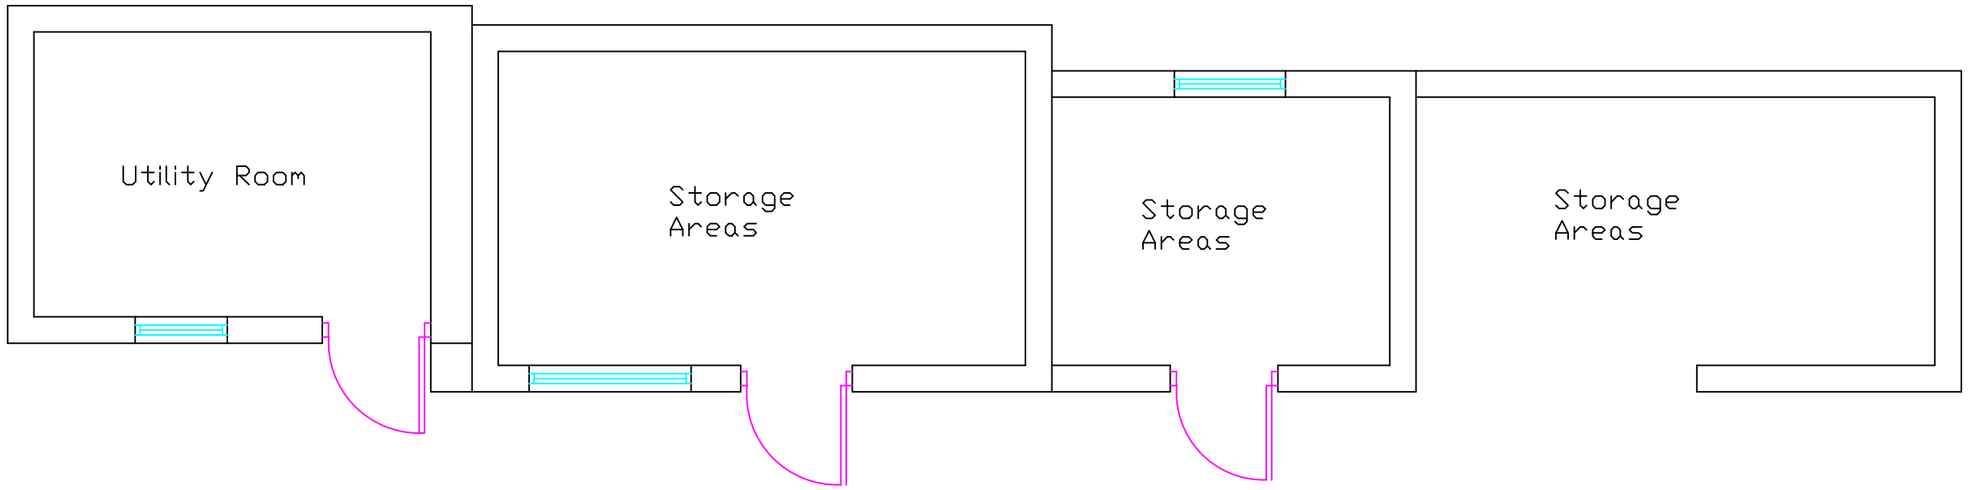

Plan As Existing

Utility Room
provision as
existing
buildings

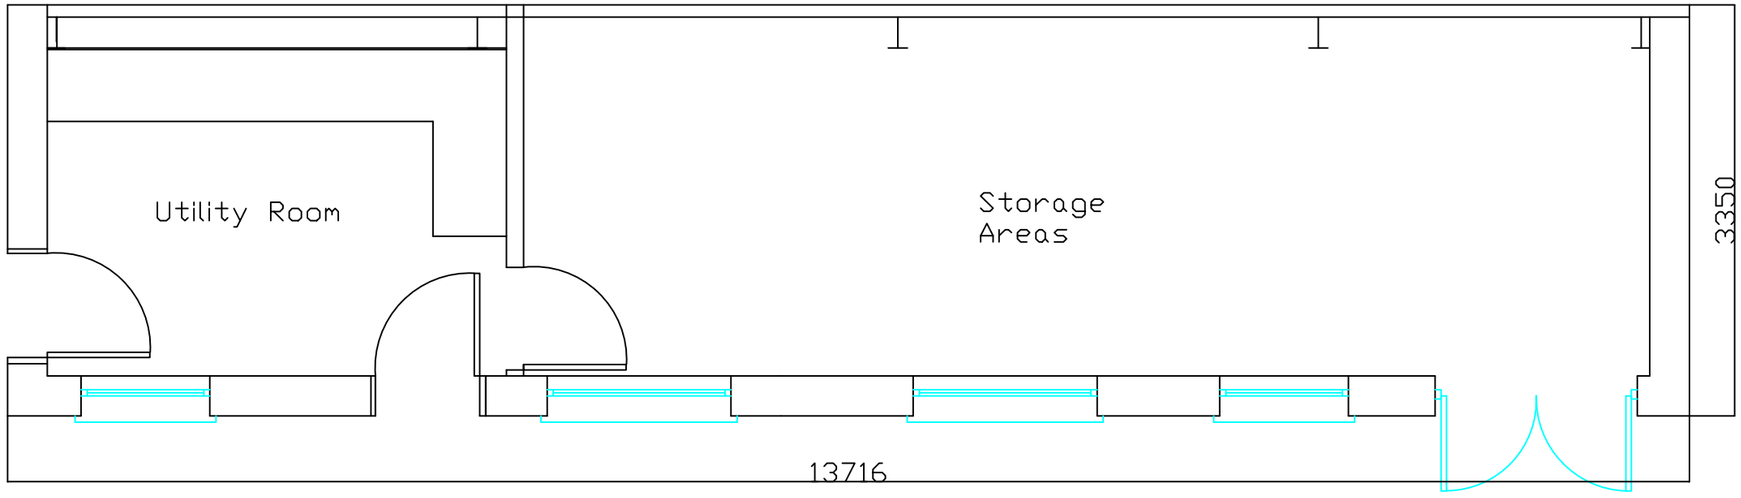

Plan As Proposed

Rev	Revision Details	By	Chk'd	Date

Project Name: Royal Shops, Top Road Biddulph Moor, ST8 7JR	Scale @ A3: 1:50	Drawn: VC	Checked:	Date: 22.06.2016
Client: Mr & Mrs Davies				Project No.
Drawing Title: Plans as Existing and Proposed			Drawing No.: 001	Rev.

Planning

A3