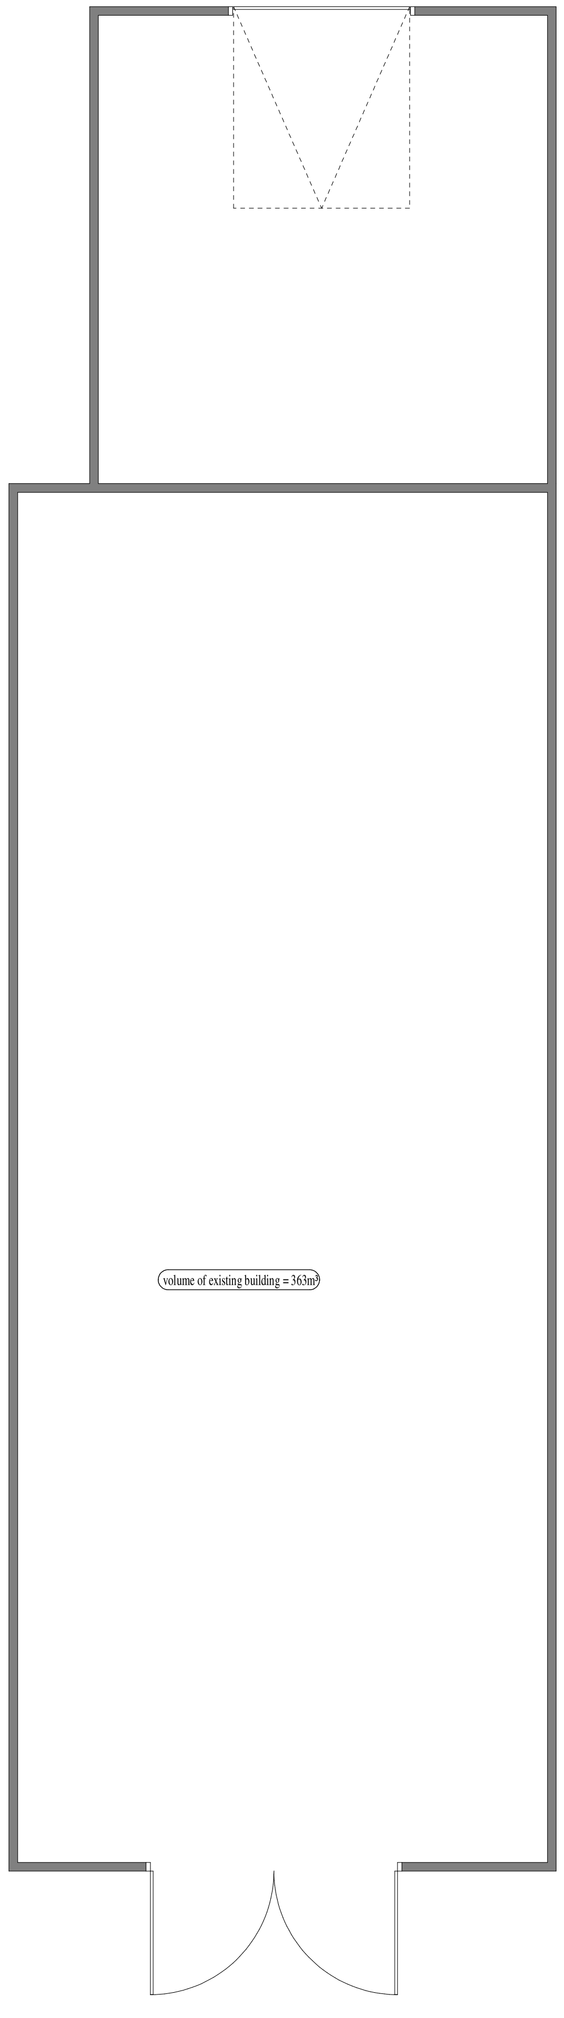

GROUND FLOOR PLAN

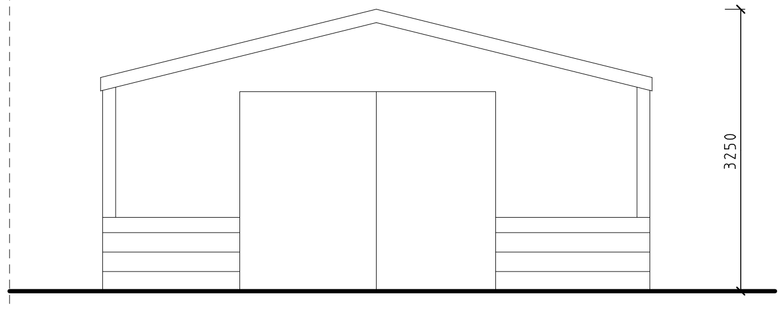

FRONT ELEVATION

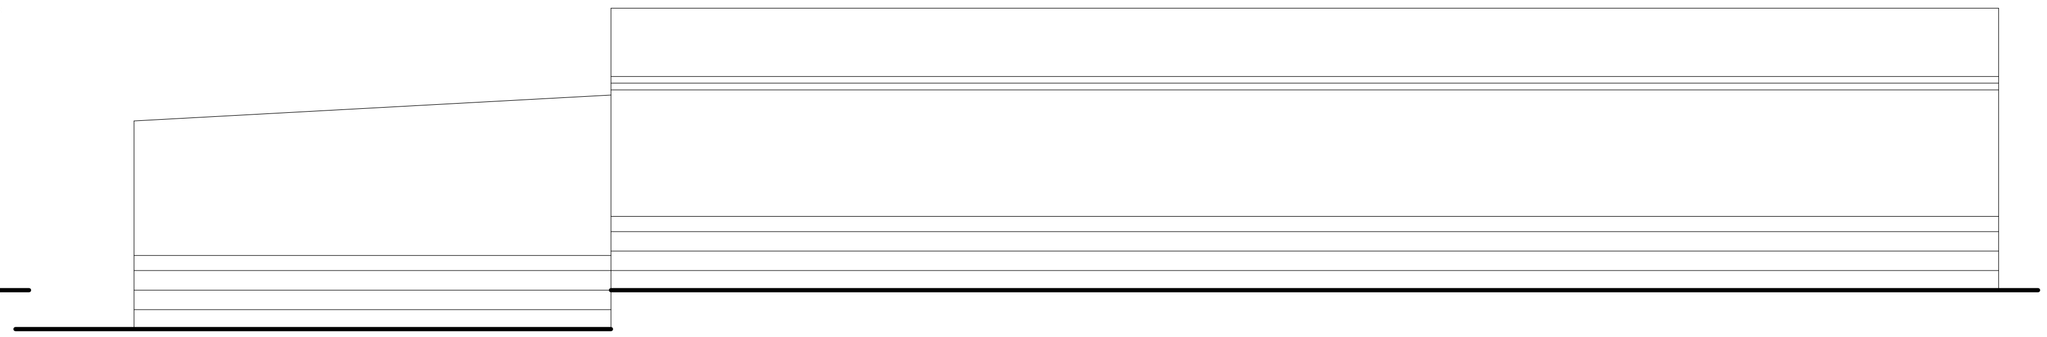

SIDE ELEVATION

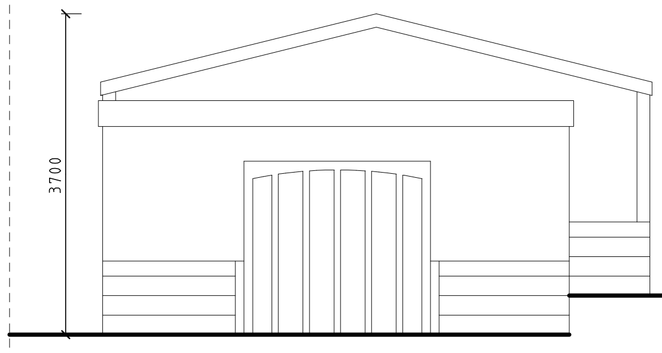

REAR ELEVATION

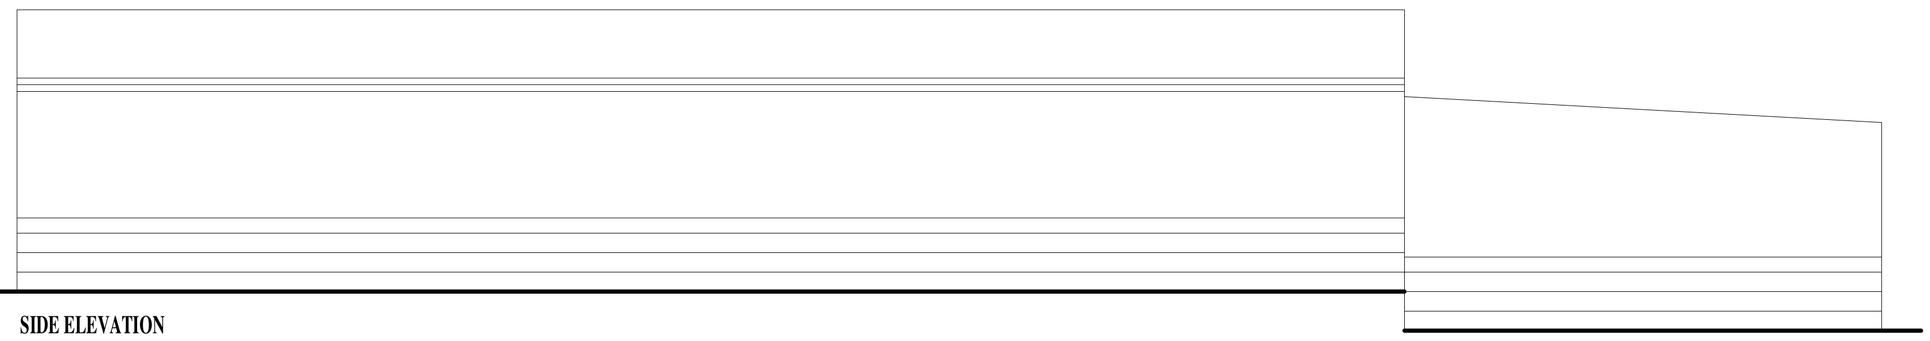

SIDE ELEVATION

Building Design CIAT Registered Practice

TITLE

PROPOSED REPLACEMENT BUILDING AT
THE COTTAGE
HILL TOP
BROWN EDGE
STAFFORDSHIRE
ST6 8TY

CLIENT

MR & MRS J. BRAYNE

DRAWING NO.

SURVEY AS EXISTING

SCALE
1:50

DATE
JANUARY 2015

B. BLAKEMAN CIAT

15A, WHITMORE ROAD, NEWCASTLE,.
STAFFORDSHIRE. ST5 3LY
TEL/FAX 01782 632911