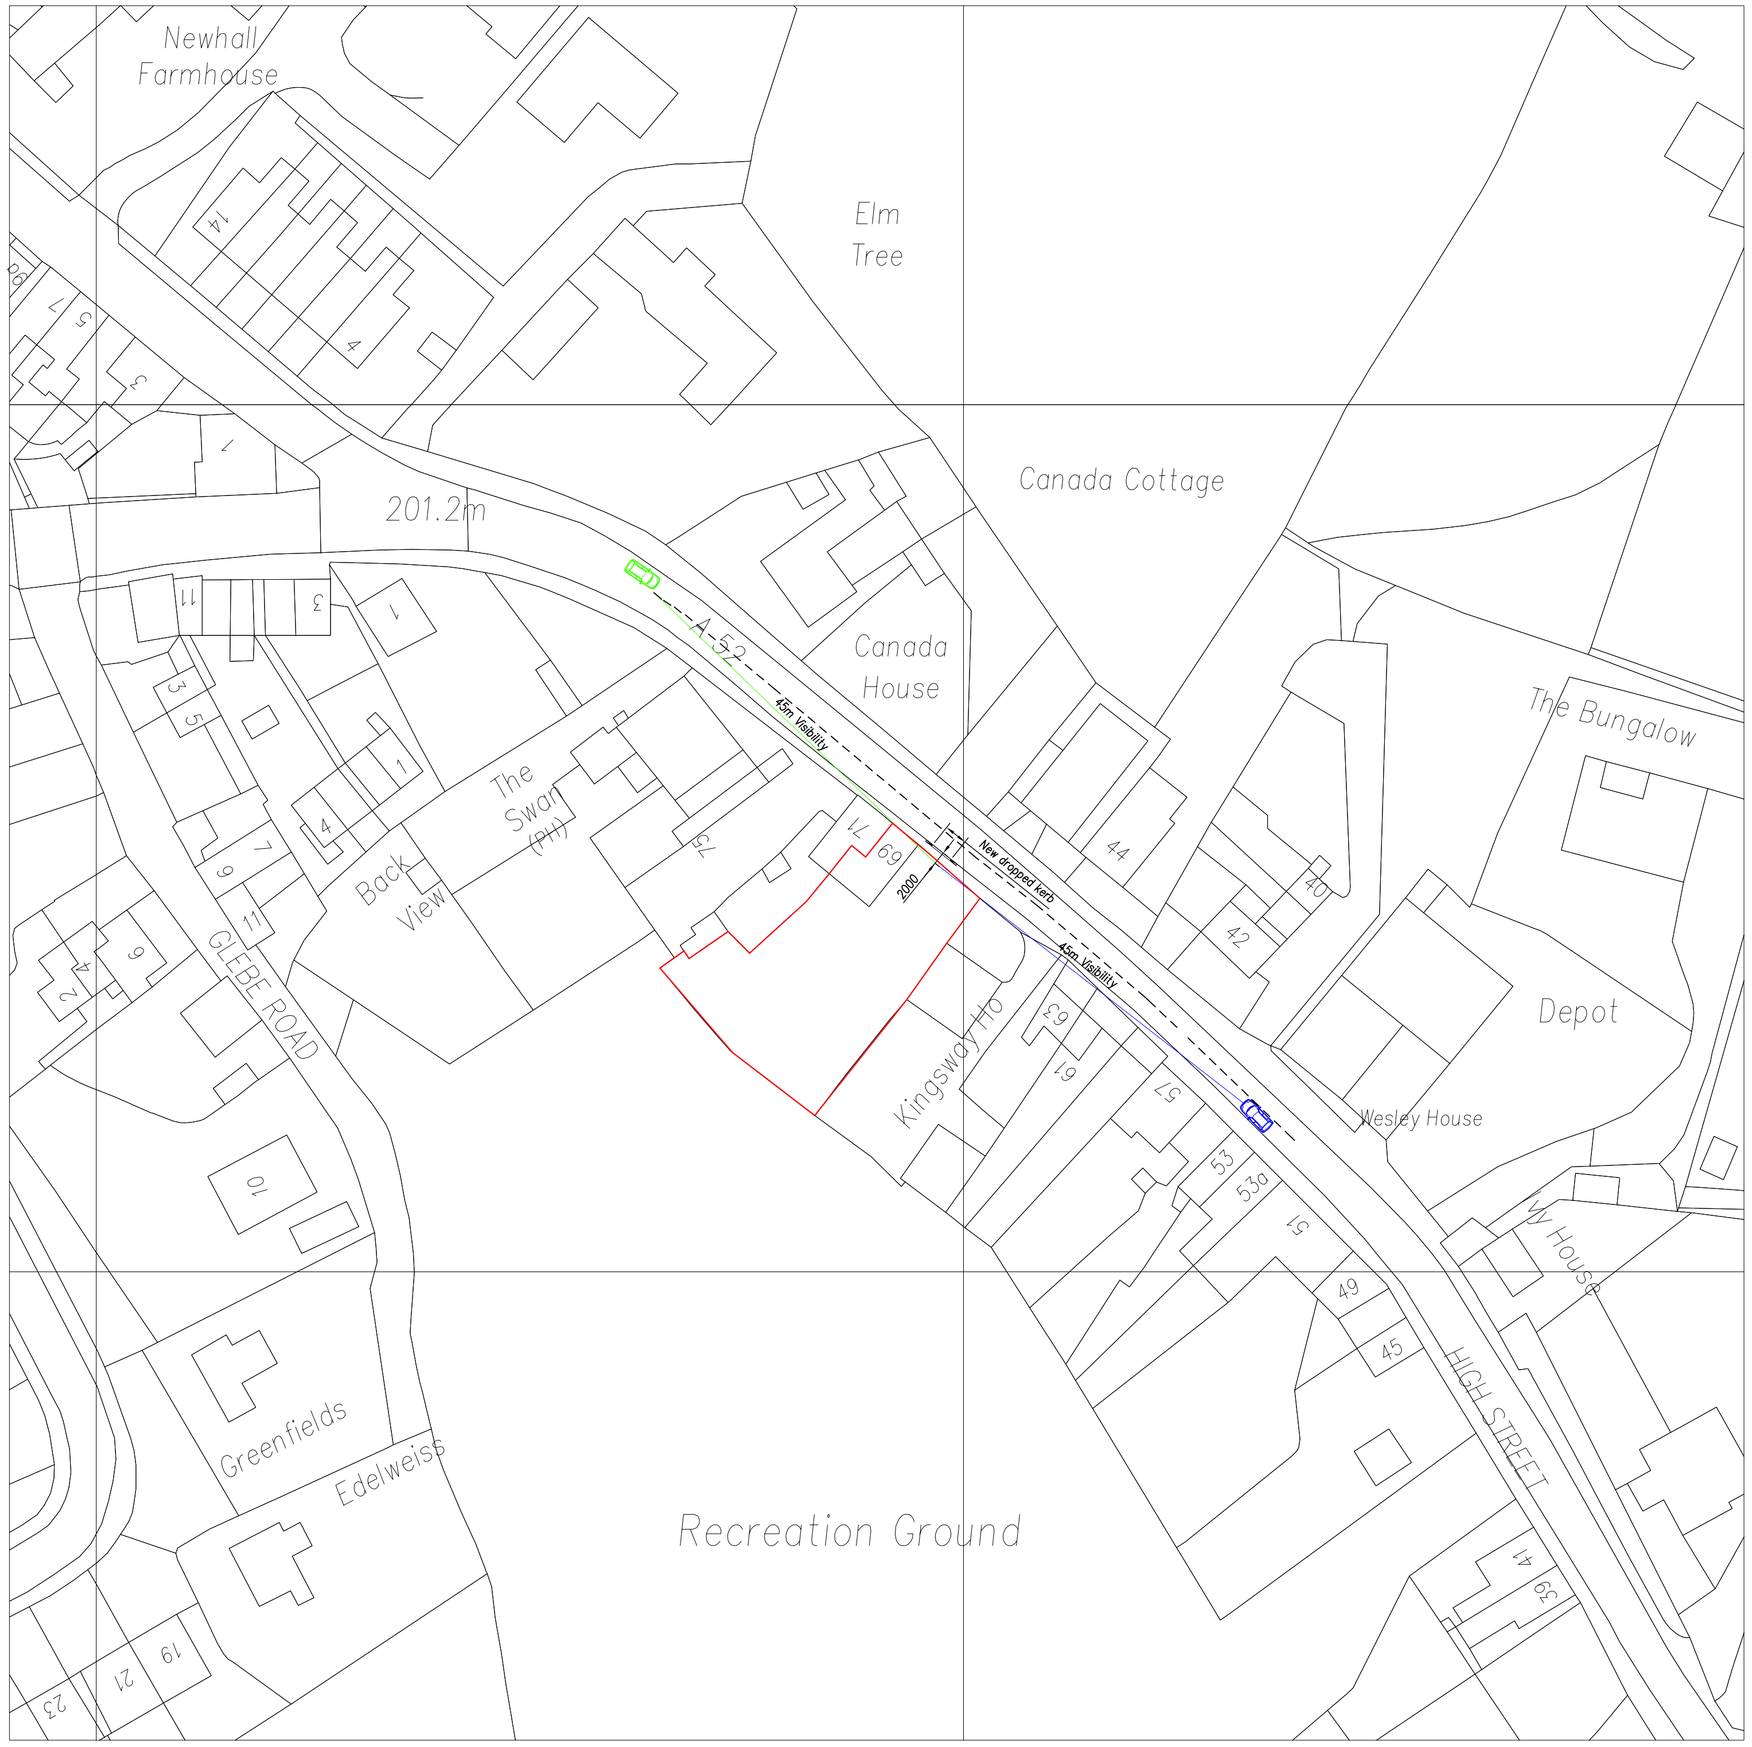


(c) Crown Copyright 2015
Reproduction in whole or in part is prohibited
without the prior permission of Ordnance Survey.
Licence Number 100031961

Block Plan 1:500

N
W E
S

Revision	Details of Amendments

Proposed Development

Proposed Dropped Kerb and reduced height of Front Boundary Wall to 69 High Street, Kingsley, Staffordshire

Drawing Title

Block Plan

Date	Scale @ A1	Sheet
08.09.15	*1:500*	*2 of 2*

Applicants Name & Address

Mr A. Jones
69 High Street, Kingsley,
Staffordshire, ST10 2AF

Telephone No
07817 488296