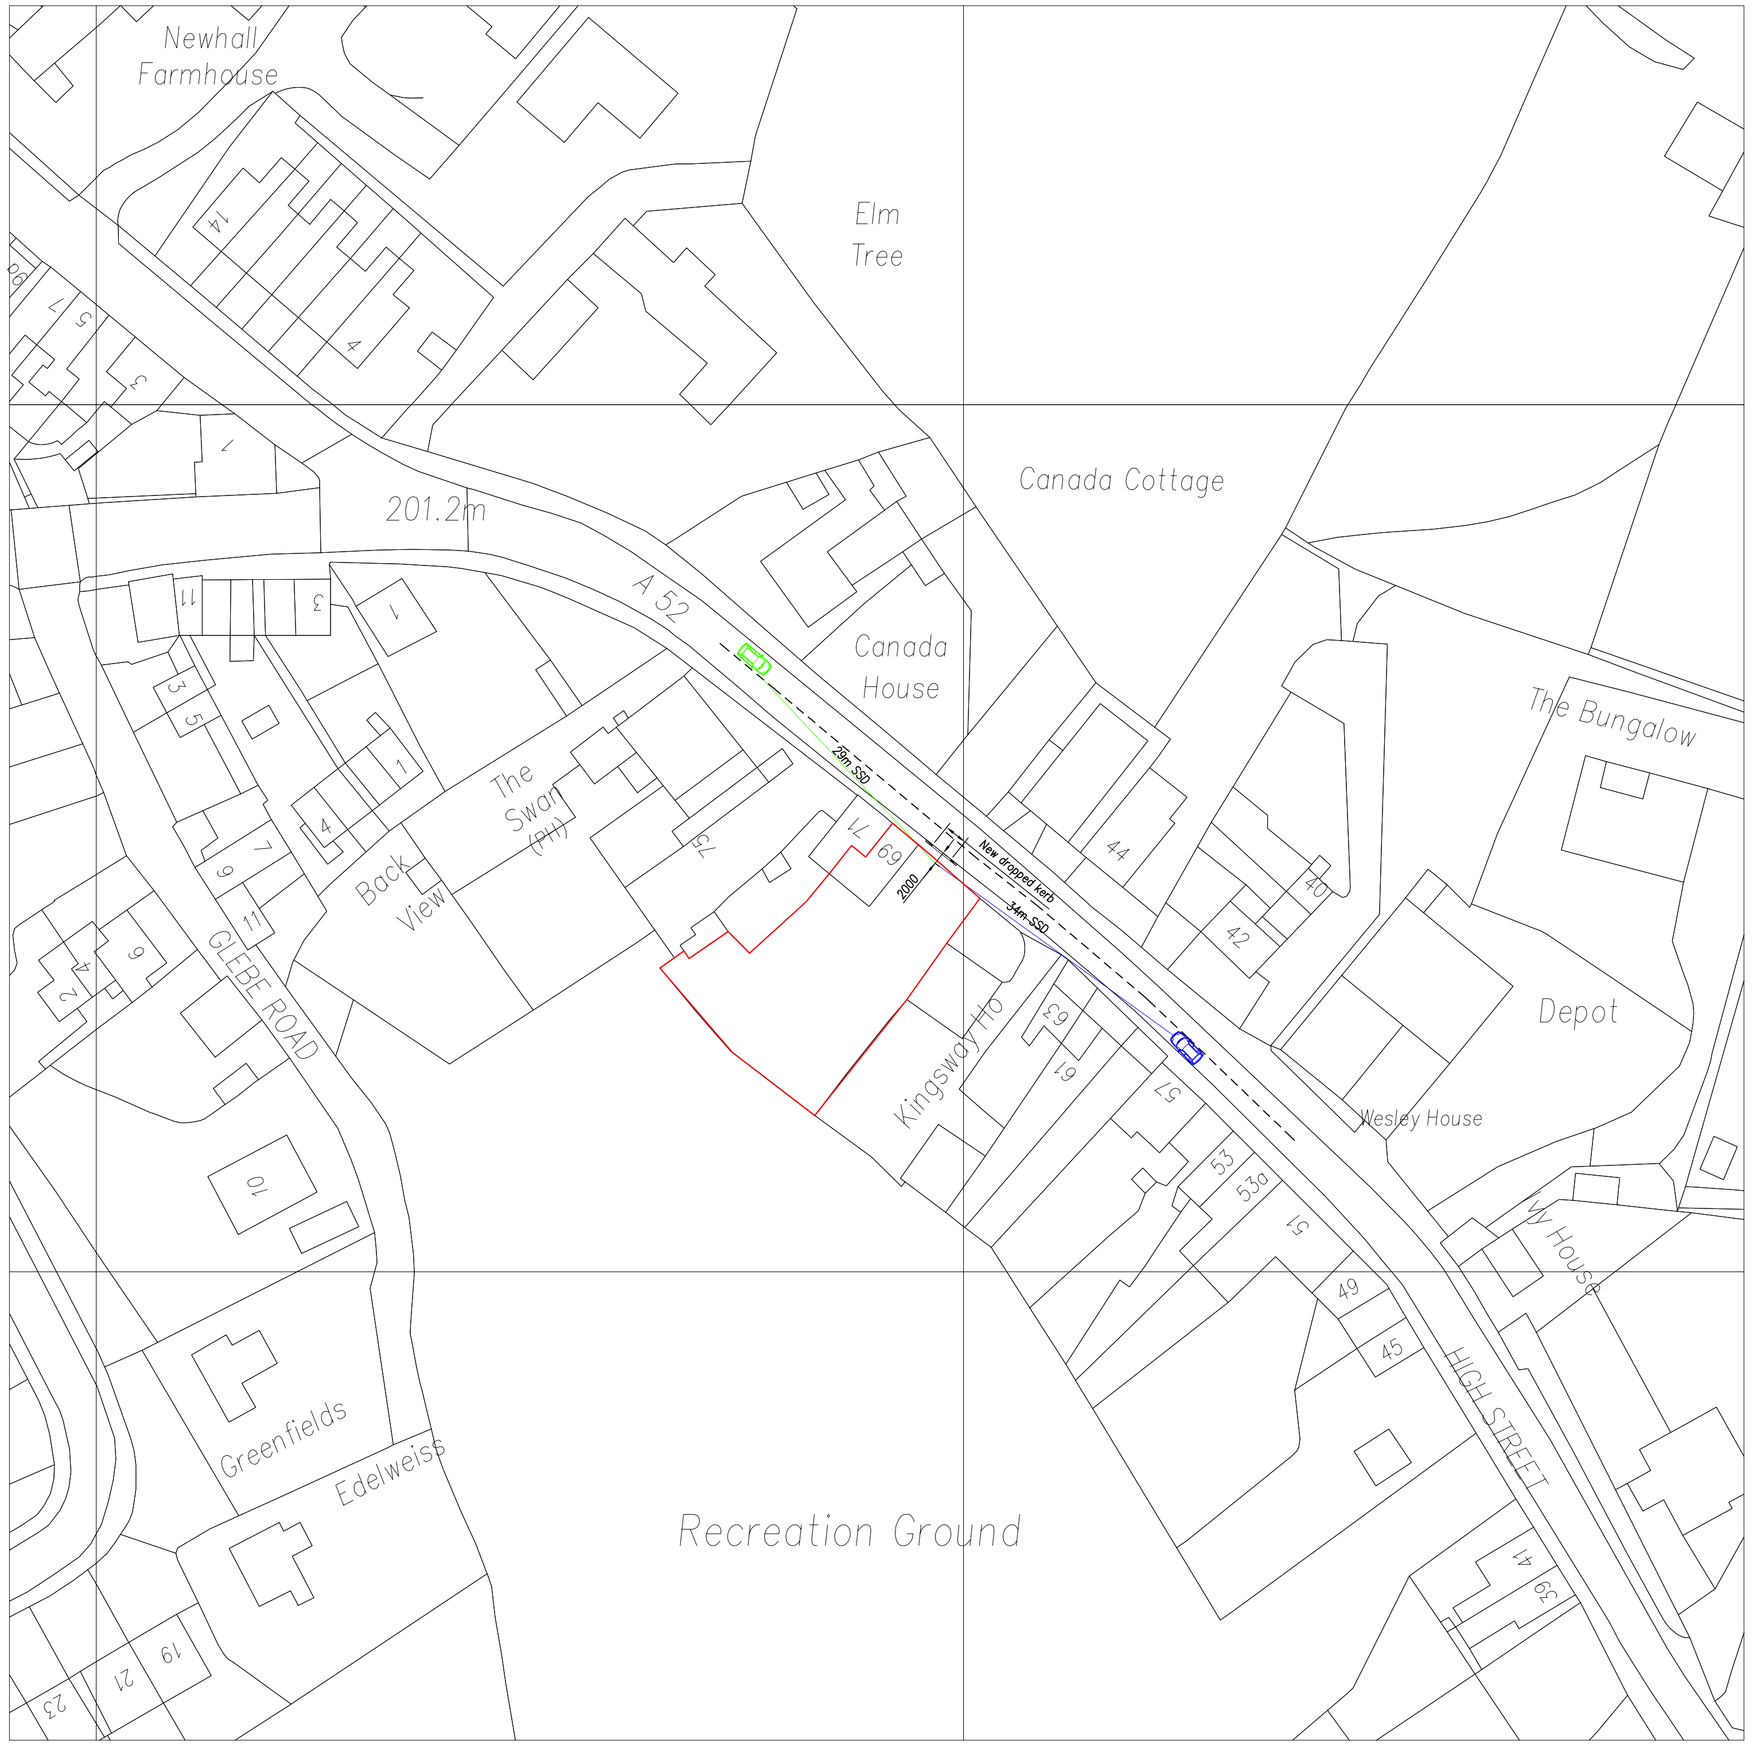


(c) Crown Copyright 2015
Reproduction in whole or in part is prohibited
without the prior permission of Ordnance Survey.
Licence Number 100031961

Block Plan 1:500

Sight Stopping Distances taken to the eye postion of most drivers (ie 1m away from the kerb (right hand) or the centre of the carrigeway (left hand)) in accordance with "Manual for Streets"

Revision	Details of Amendments

Proposed Development

Proposed Dropped Kerb and reduced height of Front Boundary Wall to 69 High Street, Kingsley, Staffordshire

Drawing Title

Block Plan

Date	Scale @ A1	Sheet
08.09.15	1:500	2 of 2

Applicants Name & Address

Mr A. Jones
69 High Street, Kingsley,
Staffordshire, ST10 2AF

Telephone No
07817 488296