

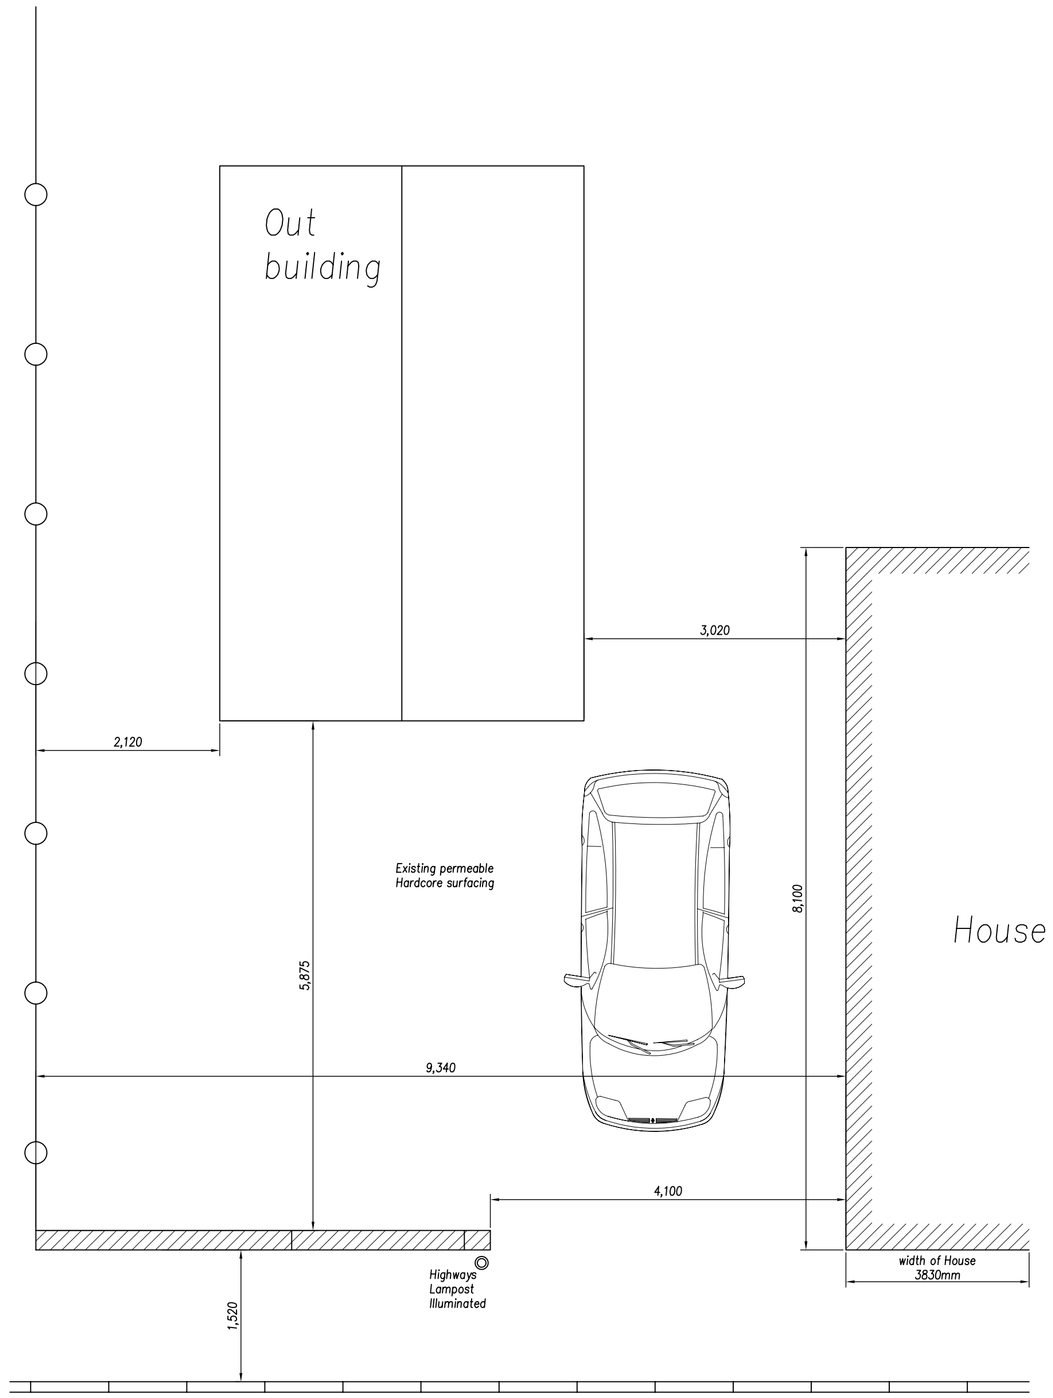


Existing Plan

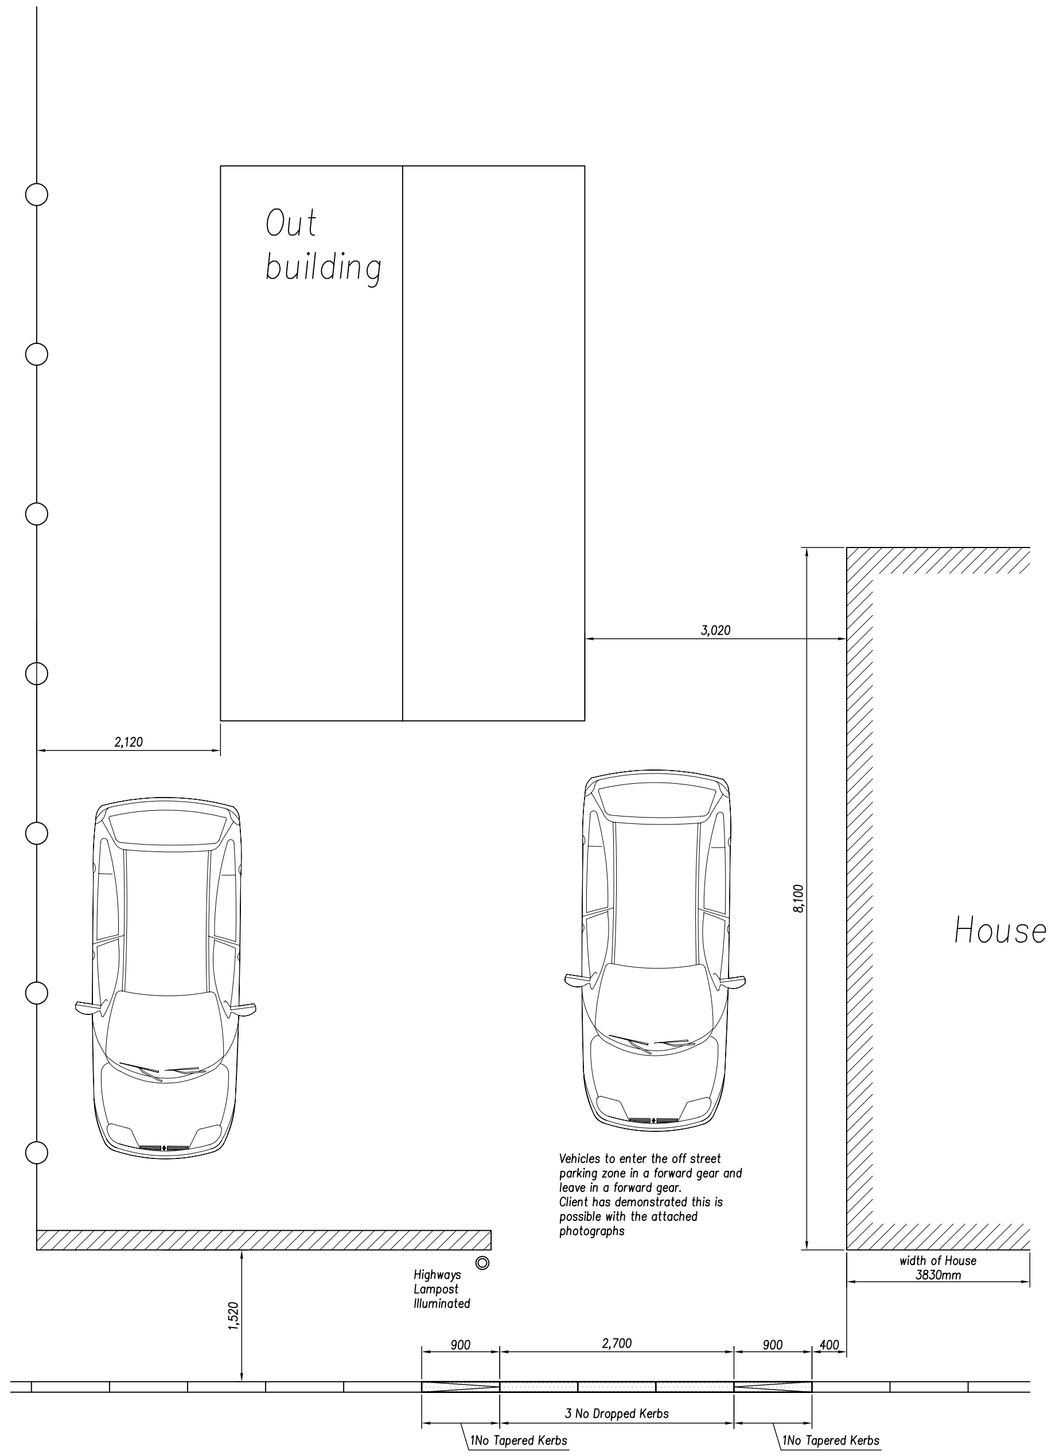


Proposed Plan

Works to Dropped kerb to be done in accordance with Staffordshire Highways Construction Details

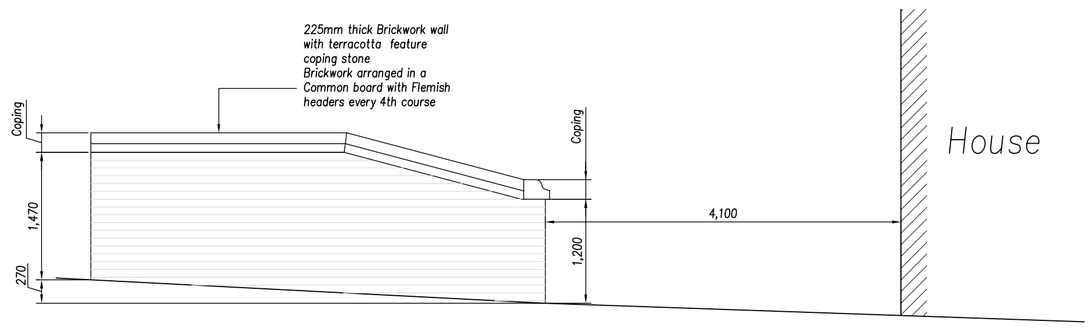

Existing Front Elevation of house / boundary wall

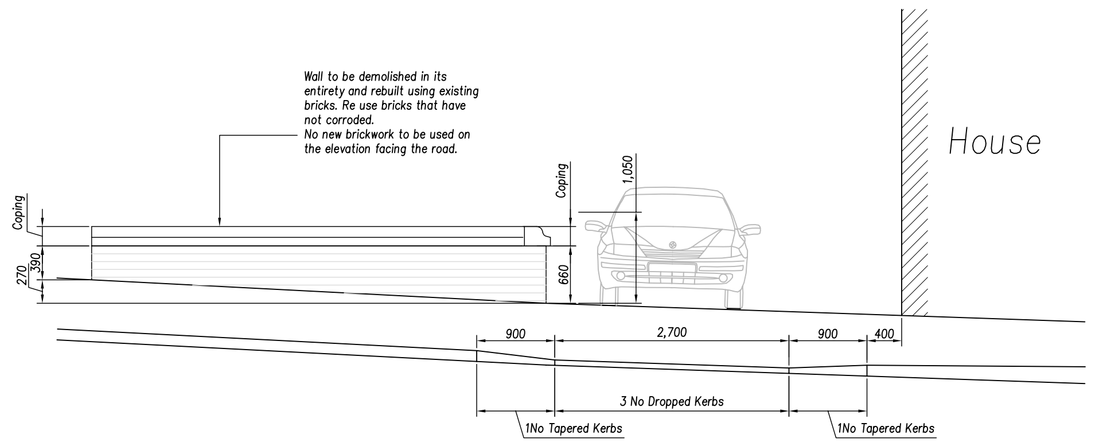

Proposed Front Elevation of house / boundary wall



(c) Crown Copyright 2015
Reproduction in whole or in part is prohibited without the prior permission of Ordnance Survey.
Licence Number 100031961

0 20 40 60 80

Ordnance Survey OS Sitemap®

Site Plan 1:1250

Revision	Details of Amendments

Proposed Development

Proposed Dropped Kerb and reduced height of Front Boundary Wall to 69 High Street, Kingsley, Staffordshire

Drawing Title

Existing and proposed plans, Elevations on Front boundary wall and Site Plan

Date	Scale @ A1	Sheet
08.09.15	1:50, 1250	1 of 2

Applicants Name & Address

Mr A. Jones
69 High Street, Kingsley, Staffordshire, ST10 2AF

Telephone No
07817 488296