

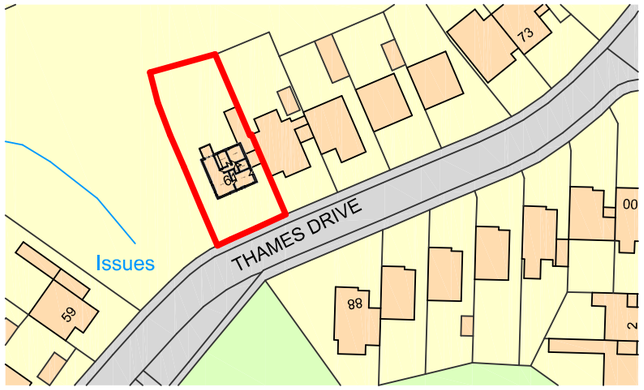


Site location plan @ 1:1250

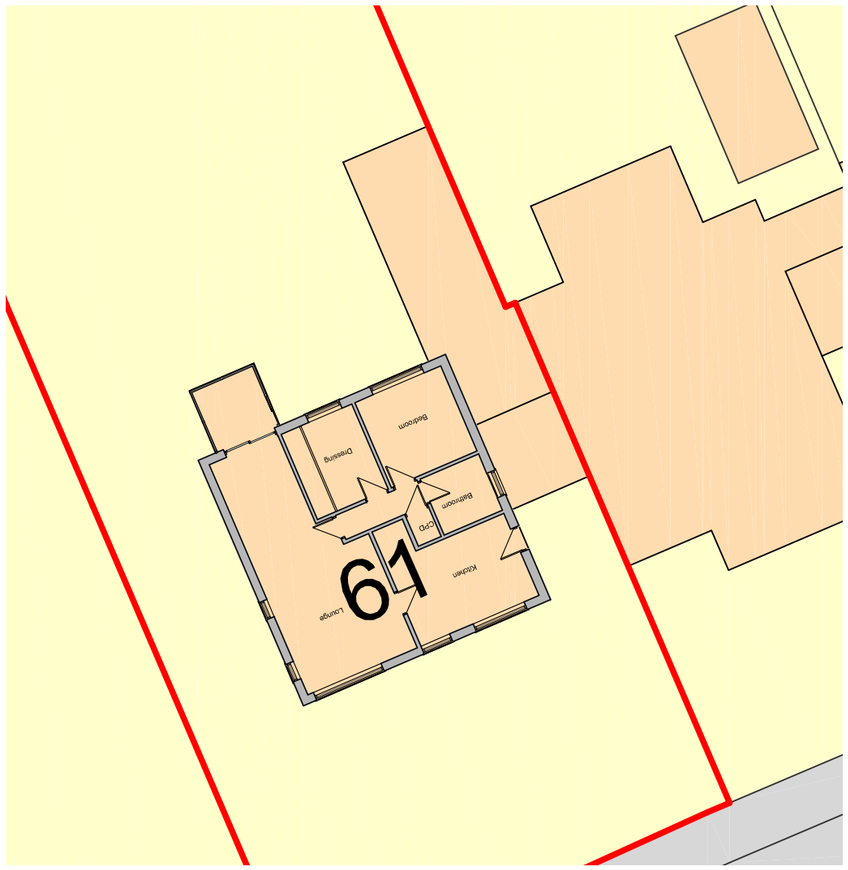

Site Plan as existing @ 1:200

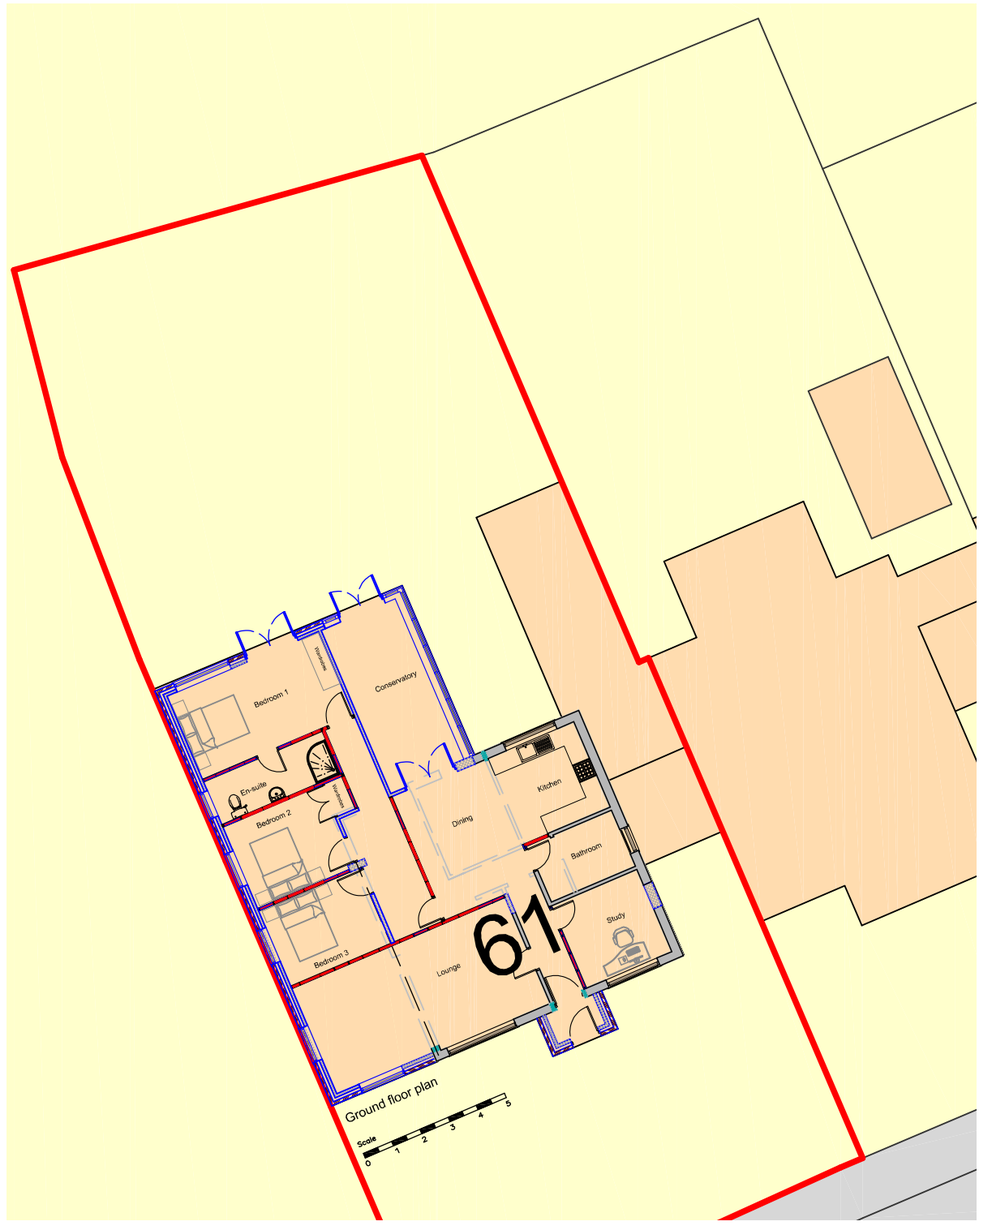

Site Plan as proposed @ 1:200

N

DBD Architectural Consultancy Ltd ©2015

1. Copyright is vested with DBD Architectural Consultancy Ltd.

2. All dimensions to be checked on site before proceeding.

3. Contractor to check/adjust dimensions of new work to suit existing conditions.
Do not assume existing structure or details are plumb, square or level.

4. Contractor must notify the architect of any discrepancies before proceeding.

5. All drawings to be read in conjunction with all other consultants drawings and specs.

Rev	Date	Description
C	18.08.16	Amended following re-design
B	16.06.16	Amended following re-design
A	02.12.15	Amended following re-design

DBD Architectural Consultancy

DBD Architectural Consultancy Ltd
50 Broad Street, Leek,
Staffordshire, ST13 5NS
01538 383118
mail@dbdconsultants.co.uk
www.dbdconsultants.co.uk

Mr Tony Wallis & Anita Mullis
61 Thames drive
Biddulph, Staffordshire
ST8 7JF
Client

Proposed alterations and extension to bungalow
Project

Title:
Site location plan
Site plans as existing and proposed

Stage: Planning
Size: A3
Scale: 1:200 & 1:1250
Date: 06.07.15
Job No: 1532-100
Drawing Number: PL 01C