

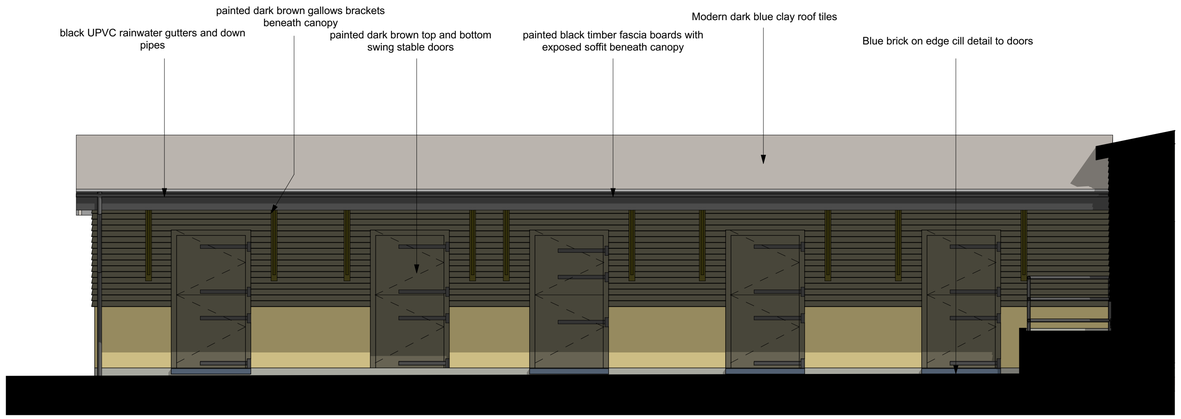



North West Elevation 1:50

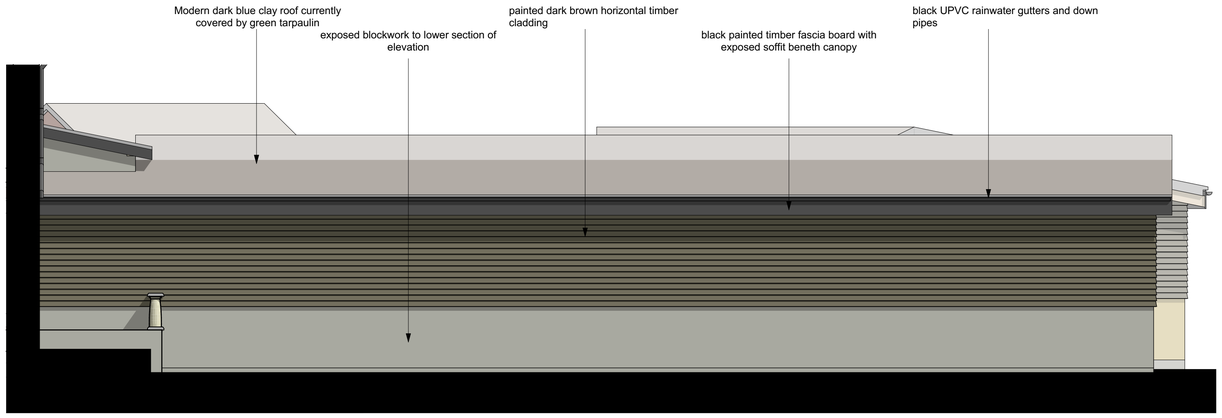

South East Elevation 1:50

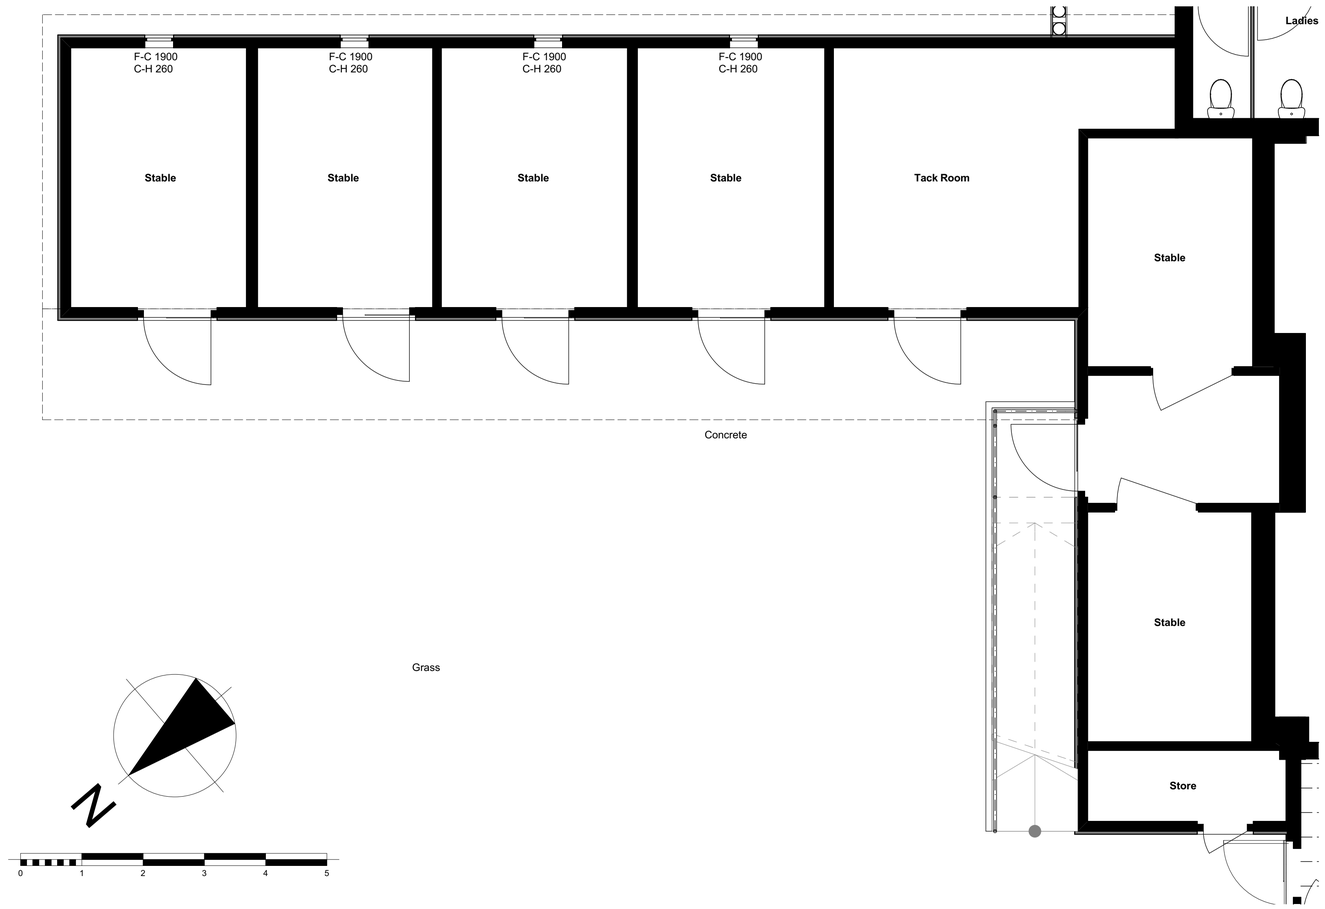

Attached Stable Block 2 Ground Floor Plan 1:50

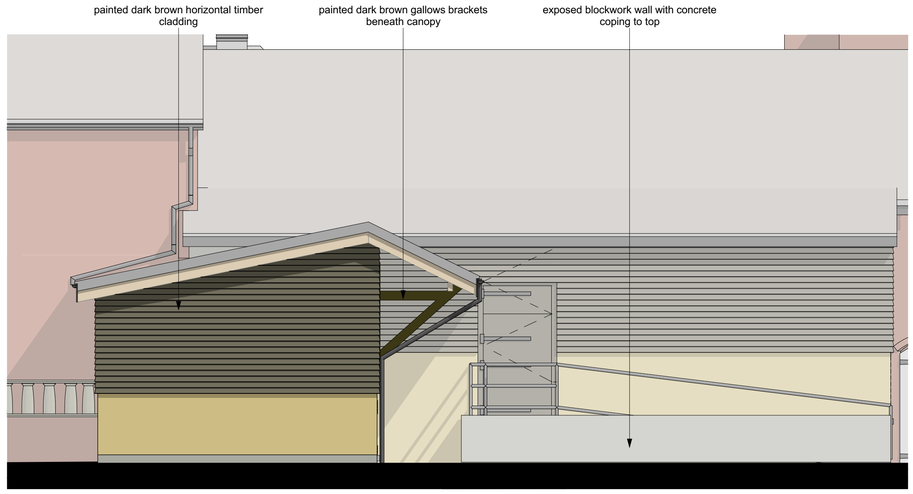

North East Elevation 1:50

Rev ID Date Comment

wood | goldstraw | yorath
ARCHITECTS QUANTITY SURVEYORS CDM CO-ORDINATORS

Churchill House, Regent Road, Stoke on Trent, ST1 3RH.
Tel: 01782 208000 Fax: 01782 208712 E-mail: info@woodgoldstraw.co.uk
www.woodgoldstraw.co.uk

Client.
Mrs J Everist Young

Project.
Redevelopment of Caverswall Park Farm

Scale 1:50 | Issue Date 15/07/2015
Sheet Size A1 | Drawn

Title.
Attached Stable Block 2 Plans Elevations as Existing

Drawing Number 4184-01-06 / (Revision) | Revison ID

CAD file path:
X:\3 STEVE ENGLISH'S TEAM\DRAWING REGISTER\4184-01 Everist Young, Caverswall Park Farm \4184-01 Survey.pln

Copyright. Wood Goldstraw Yorath LLP.
Contractors are to check all dimensions on site and refer any discrepancies to the Architects immediately. Do not scale from this drawing.