
PDF Created with deskPDF PDF Writer - Trial :: http://www.docudesk.com

This survey has been carried out by Keith Horan and Associates Consulting Land and Mine Engineers.
Keith Horan 01538 383765.

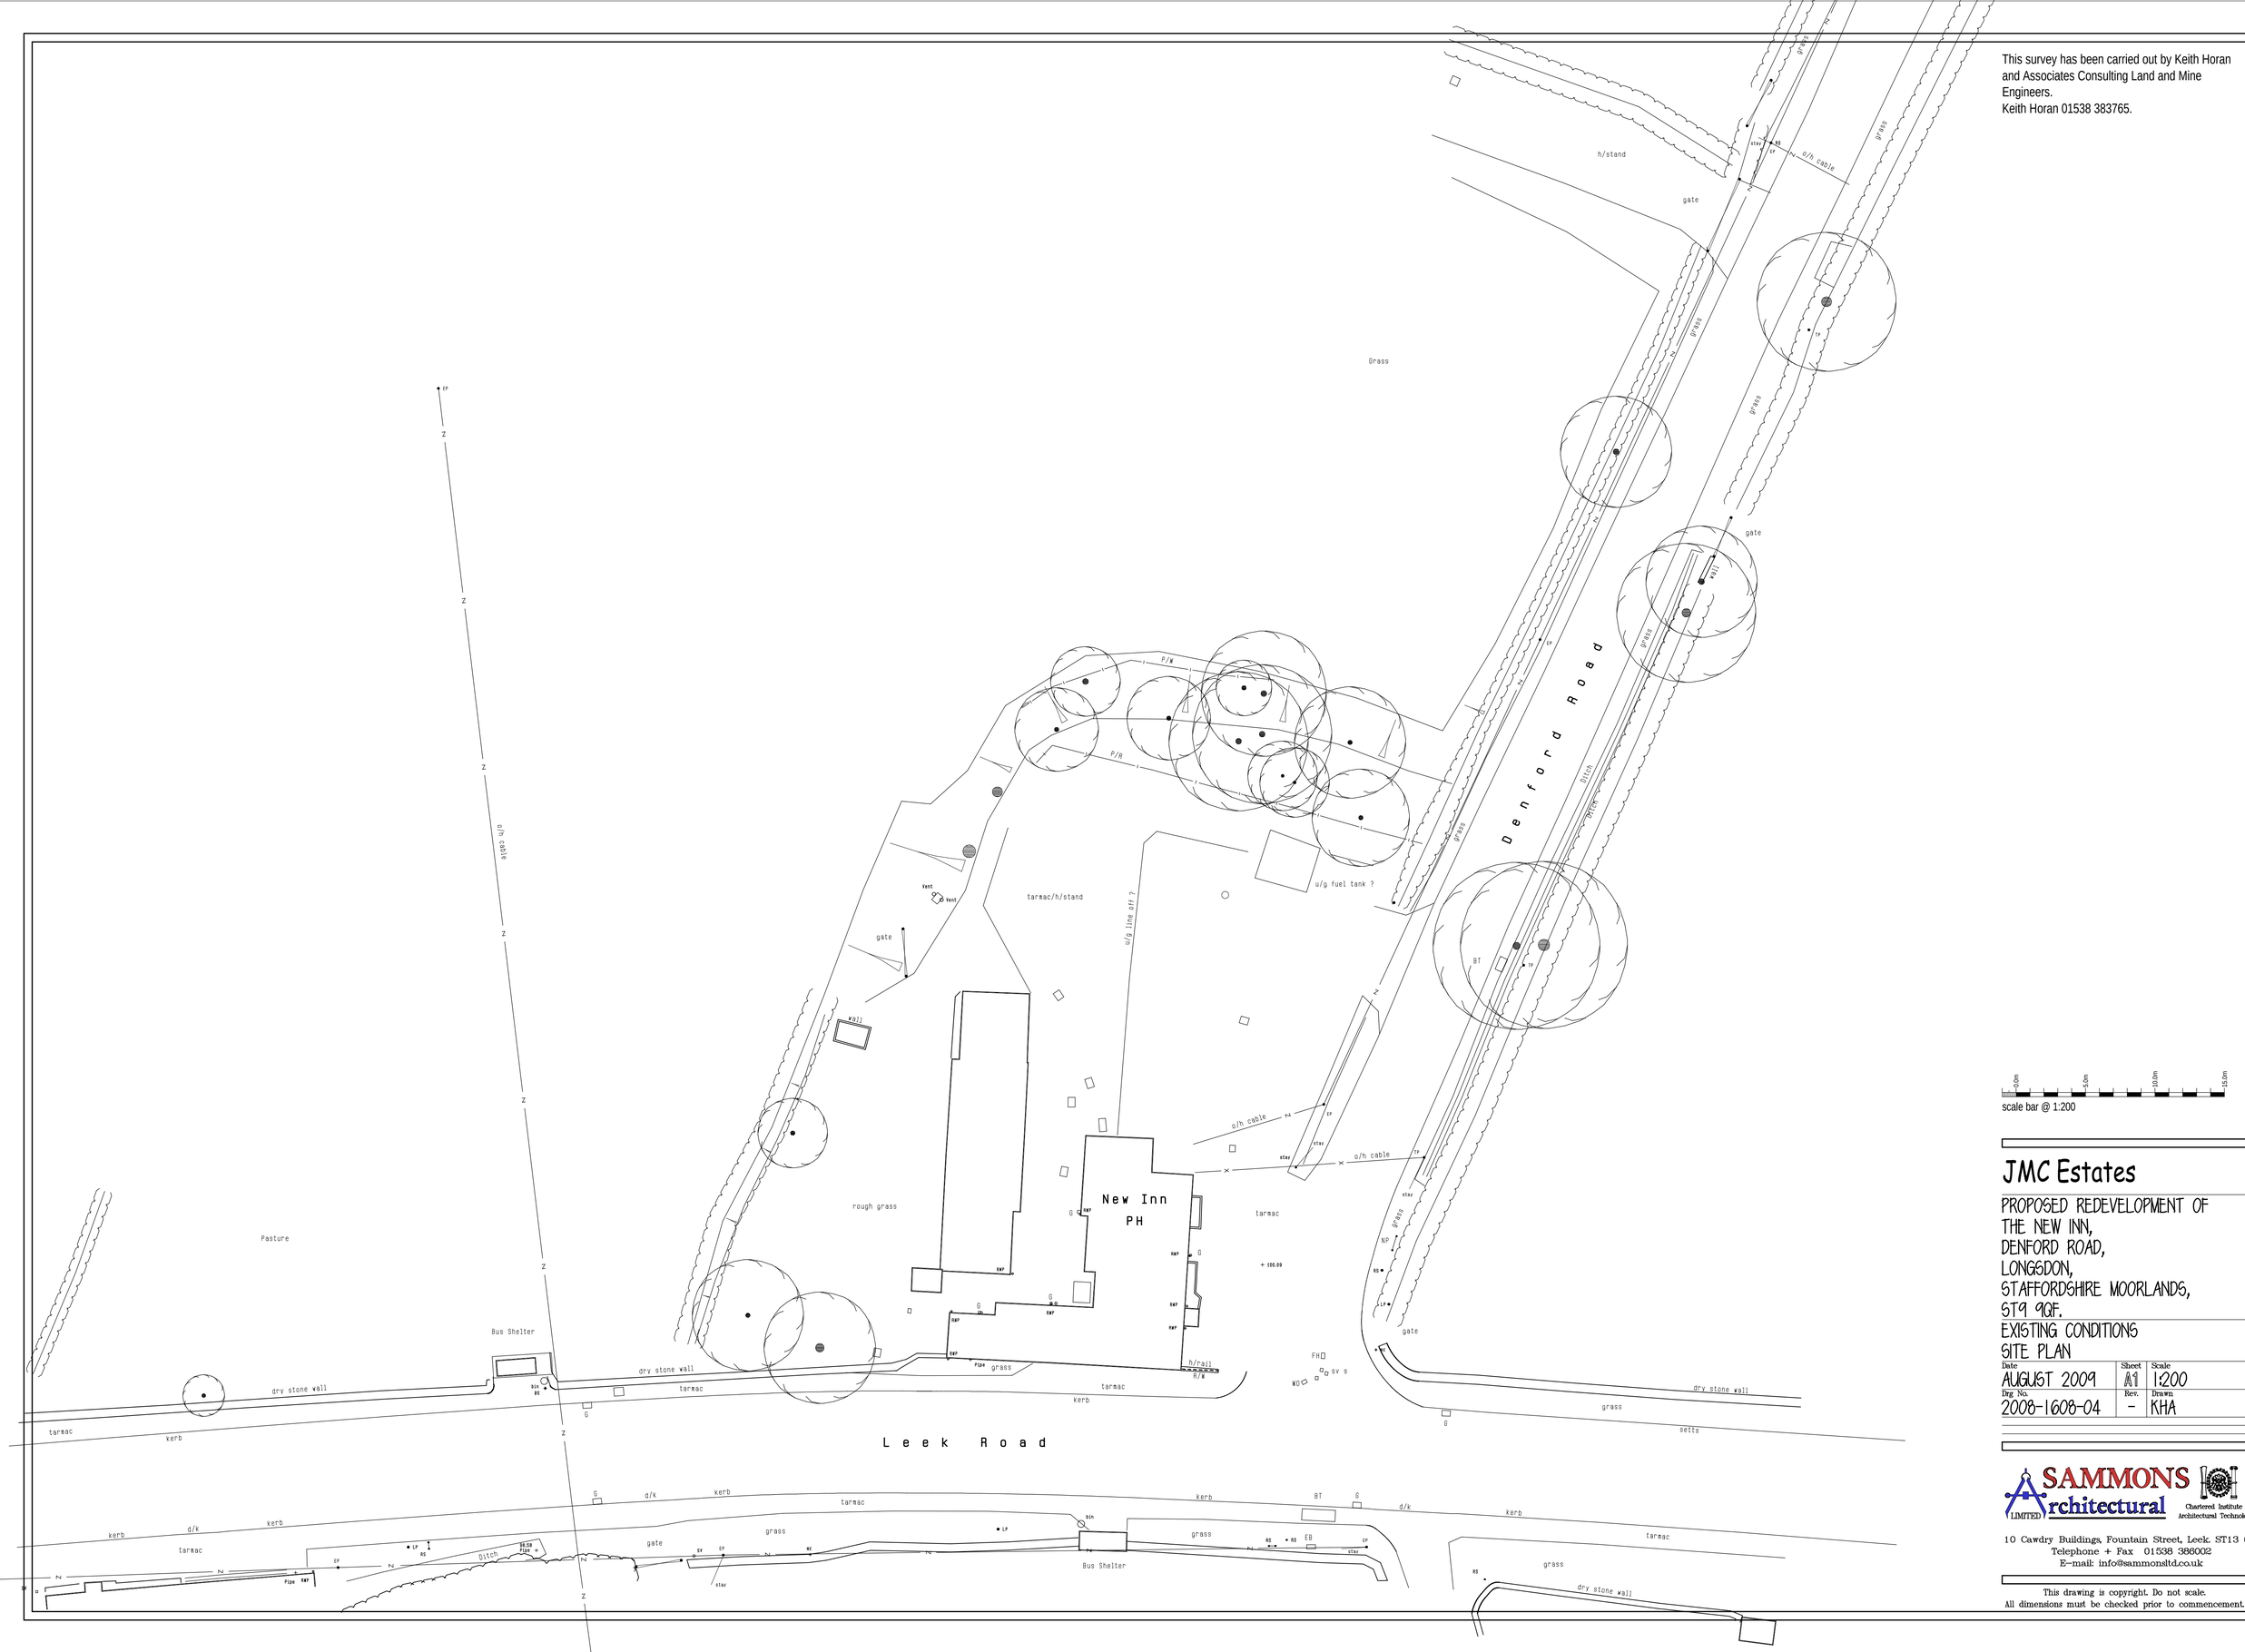

JMC Estates

PROPOSED REDEVELOPMENT OF
THE NEW INN,
DENFORD ROAD,
LONGSDON,
STAFFORDSHIRE MOORLANDS,
ST9 9QF.

EXISTING CONDITIONS
SITE PLAN

Date	Sheet	Scale
AUGUST 2009	A1	1:200
Drg No.	Rev.	Drawn
2008-1608-04	-	KHA

SAMMONS Architectural LIMITED
Chartered Institute of Architectural Technologists
10 Cawdry Buildings, Fountain Street, Leek. ST13 6JP
Telephone + Fax 01538 386002
E-mail: info@sammonsltd.co.uk

This drawing is copyright. Do not scale.
All dimensions must be checked prior to commencement.