
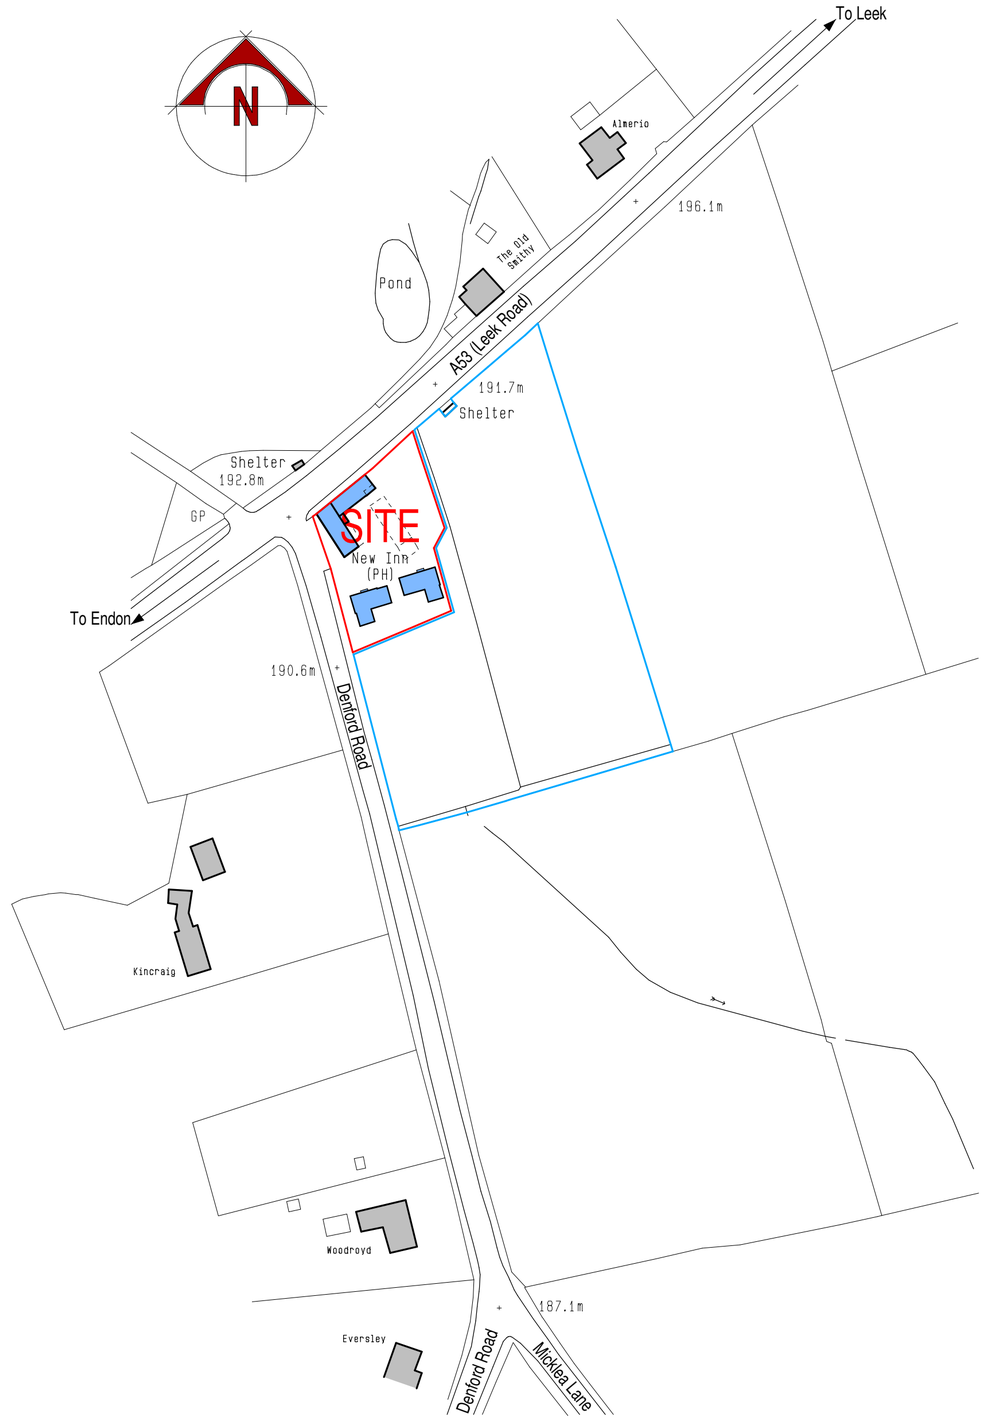


© Crown Copyright 2008. All rights reserved. Licence number 100020449

 

scale bar @ 1:1250

JCM Estates

PROPOSED CONVERSION OF DISUSED PUB INTO 2 No. DWELLINGS AND 2 No. ENABLING DWELLINGS AT
THE NEW INN, DENFORD ROAD,
LONGSDON, STAFFS, ST9 9QF.

PLANNING PROPOSAL
LOCATION PLAN

Date	Sheet	Scale
AUGUST 2012	A2	1:1250
Drg No.	Rev.	Drawn
2008-1608-36	-	RG

SAMMONS Architectural LIMITED
Chartered Institute of Architectural Technologists
10 Cawdry Buildings, Fountain Street, Leek. ST13 6JP
Telephone + Fax 01538 386002
E-mail: info@sammonsltd.co.uk
Web: www.sammonsltd.co.uk

This drawing is copyright. Do not scale.
All dimensions must be checked prior to commencement.