



Proposed Side Elevation

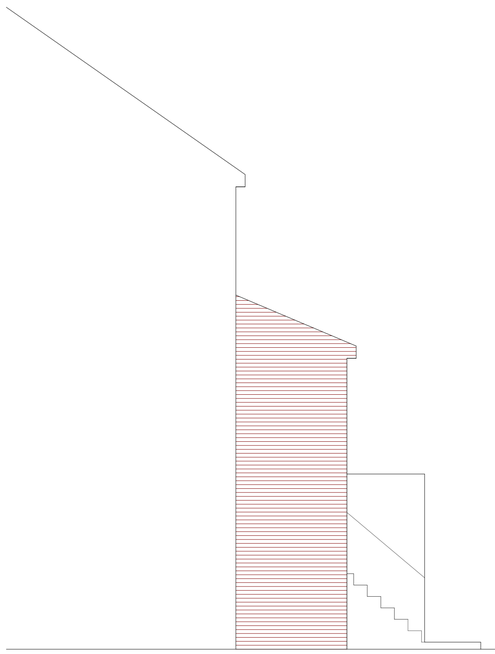


Proposed Rear Elevation




Existing Rear Elevation

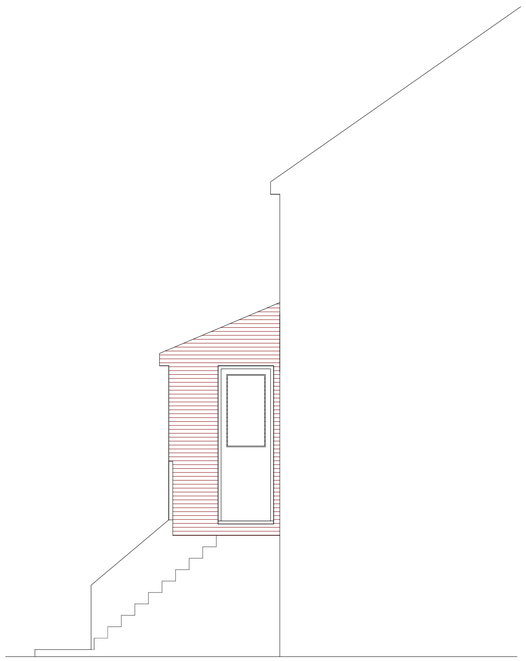

Proposed Side Elevation

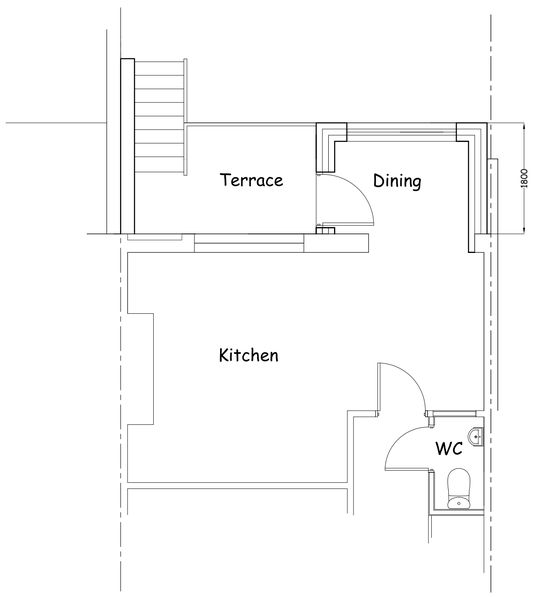

Proposed Ground Floor Layout (Ext'n)

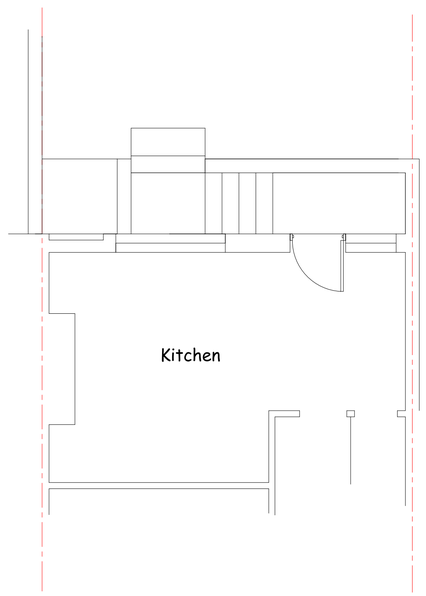

Existing Ground Floor Layout (part)

Revision Schedule

Rev	Description	Date
A	Scheme reduced	14–09–16

This drawing has been prepared for the purpose of obtaining Planning & Building Regulation Approval only.

The copyright of this drawing is vested in Philip Kelsall Associates and must not be reproduced in any form without written consent

Address
29 Newcastle Road
Leek
Staffordshire

Client
Charlotte Torr

Project: Rear Ext'n	Drawing Title: Survey & Proposals
Date: May 2016	Drawing No.: NR/29/02/A
Scale: 1:50 @ A1 Paper	

Philip Kelsall Associates
Architectural & Building Consultants
CBuildE chartered building engineer
Manorial House
5 Woodcock Lane Mow Cop ST7 3NG
Tel : 01782 698516
Mob : 07889 364105

e : phil@philipkelsall.co.uk
w : www.philipkelsall.com