
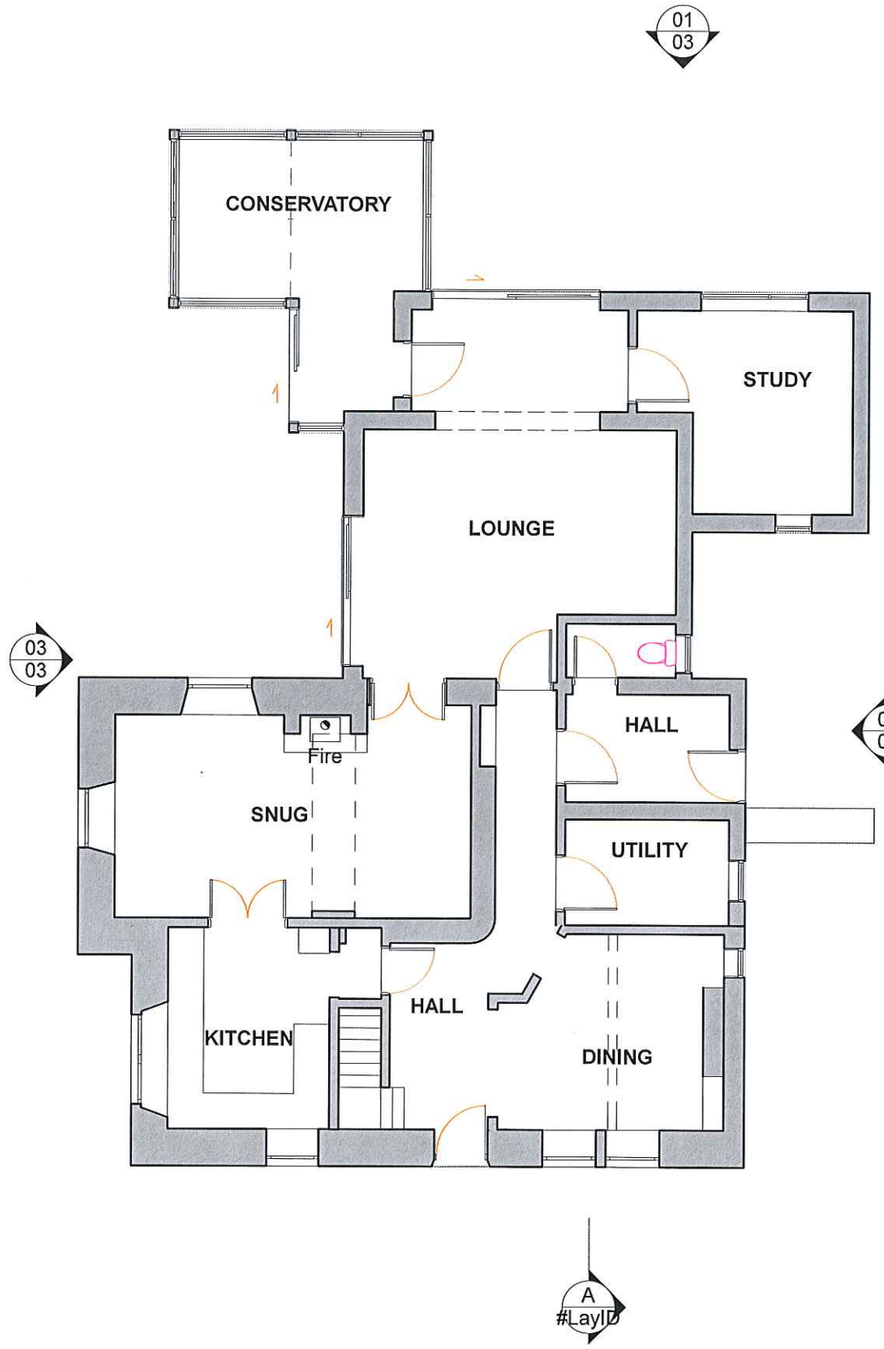


EXISTING GROUND FLOOR PLAN

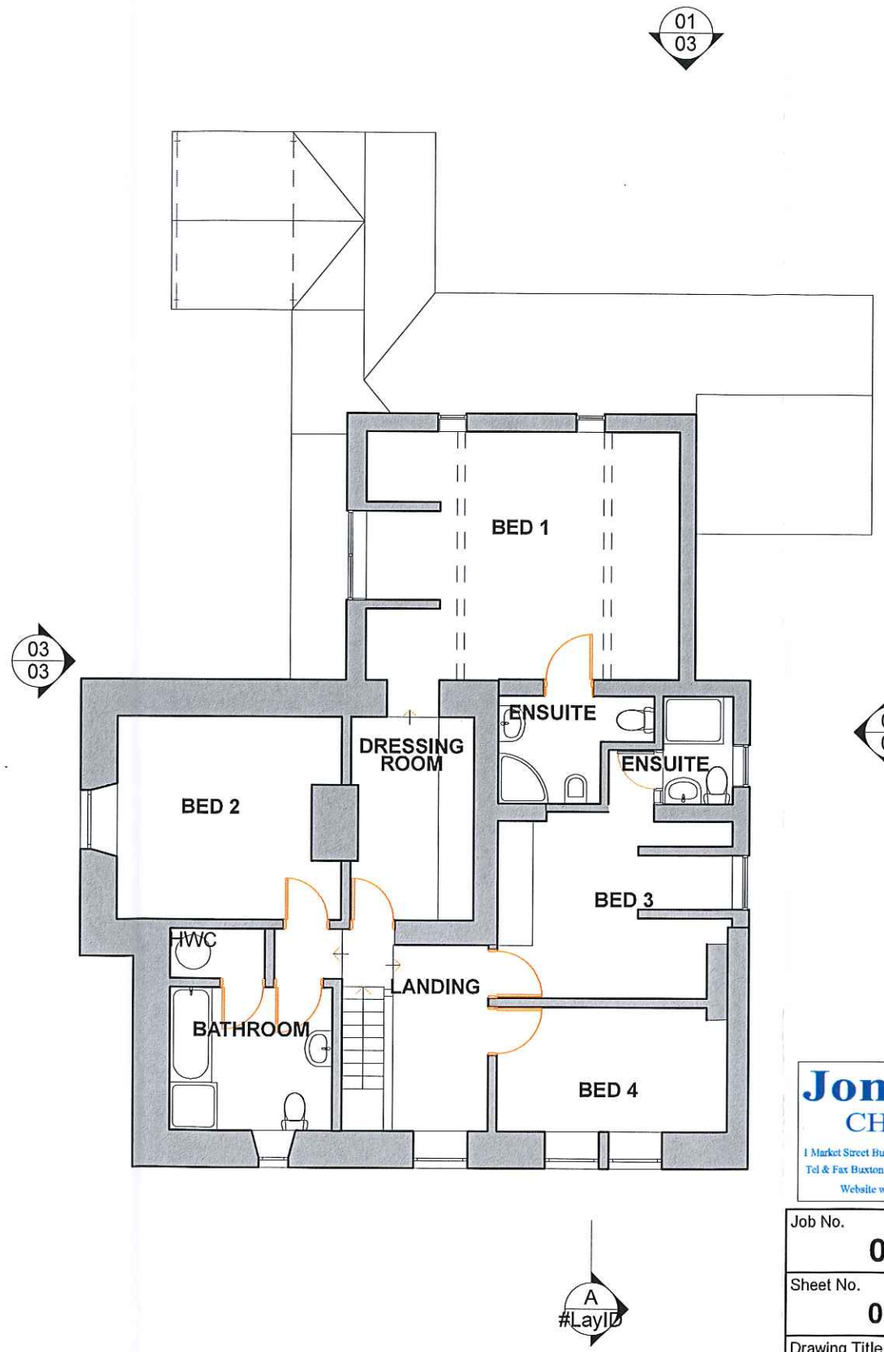

EXISTING FIRST FLOOR PLAN

MR AND MRS SKEMP,
PACKSADDLE, MACCLESFIELD
ROAD, RUDYARD, LEEK, ST13 8PW

Jonathan V. Davies
CHARTERED SURVEYORS
1 Market Street Buxton Derbyshire SK17 6JY
Tel & Fax Buxton (01298) 72860
5 High Street Stockport Cheshire SK1 1EG
Tel & Fax Stockport (0161) 480 5311
Website www.jonathanvdavies.co.uk Email: jonathanvdavies@jonathanvdavies.co.uk

Job No. 0416	Scale 1:100 @ A3
Sheet No. 02A	Date 24/04/16
	Drawn TVB

Drawing Title

EXISTING FLOOR PLANS