


PROPOSED ELEVATION (04)

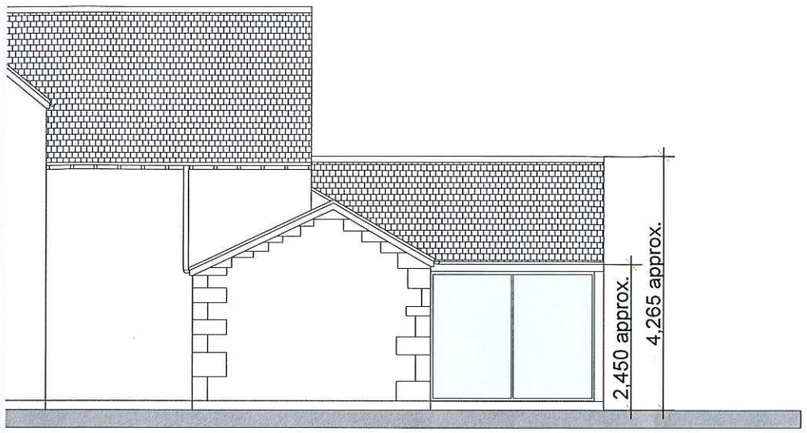

PROPOSED ELEVATION (05)



PROPOSED ELEVATION (06)

Proposed extension materials:
Walls: Steel clad with black aluminium
Roof: Slate to match existing
Doors/windows: Black aluminium
Fascias: Stained timber
Gutter/downpipes: Black upvc
Below dpc: Stone to match existing

MR AND MRS SKEMP
PACKSADDLE, MACCLESFIELD
ROAD, RUDYARD, LEEK, ST13 8PW

Jonathan V. Davies
CHARTERED SURVEYORS
1 Market Street Buxton Derbyshire SK17 6JY
Tel & Fax Buxton (01298) 72860
5 High Street Stockport Cheshire SK1 1EG
Tel & Fax Stockport (0161) 480 5311
Website www.jonathanvdavies.co.uk Email: jonathanvdavies@jonathanvdavies.co.uk

Job No. 0416	Scale 1:100 @ A3
Sheet No. 07B	Date 23/08/16
	Drawn TVB

Drawing Title

PROPOSED ELEVATIONS