

# MR AND MRS SKEMP
# PACKSADDLE, MACCLESFIELD ROAD, RUDYARD, LEEK, ST13 8PW

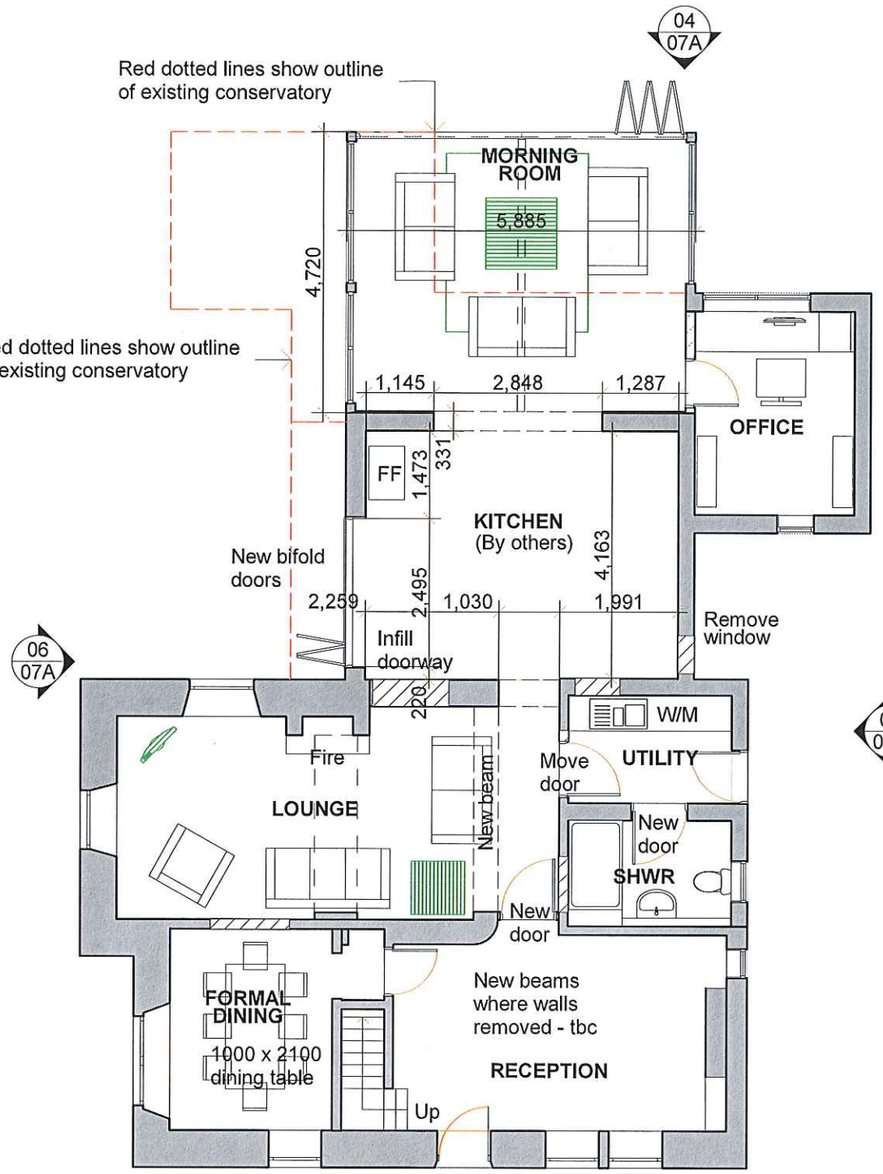

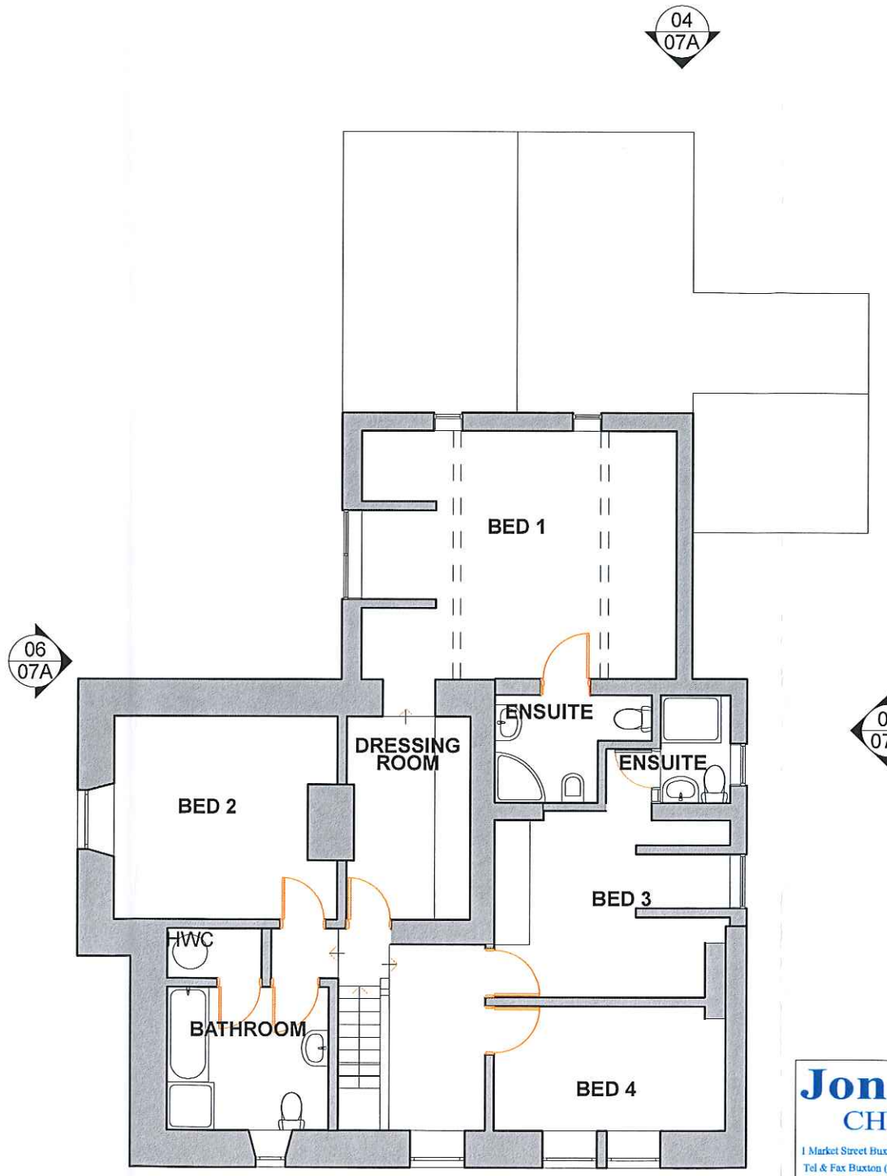

**Jonathan V. Davies**
CHARTERED SURVEYORS
1 Market Street Buxton Derbyshire SK17 6JY
Tel & Fax Buxton (01298) 72860
5 High Street Stockport Cheshire SK1 1EG
Tel & Fax Stockport (0161) 480 5311
Website www.jonathanvdavies.co.uk Email: jonathanvdavies@jonathanvdavies.co.uk


| | |
|---|---|
| Job No. 0416 | Scale 1:100 @ A3 |
| Sheet No. 05C | Date 01/08/16 |
| | Drawn TVB |

Drawing Title

**PROPOSED FLOOR PLANS**