The contractor is to check and verify all written dimensions, levels, sewer invert levels of connection points, etc., prior to work commencing on site.
This drawing must be read with and checked against any structural or other specified drawings provided.
This drawing must not be scaled.

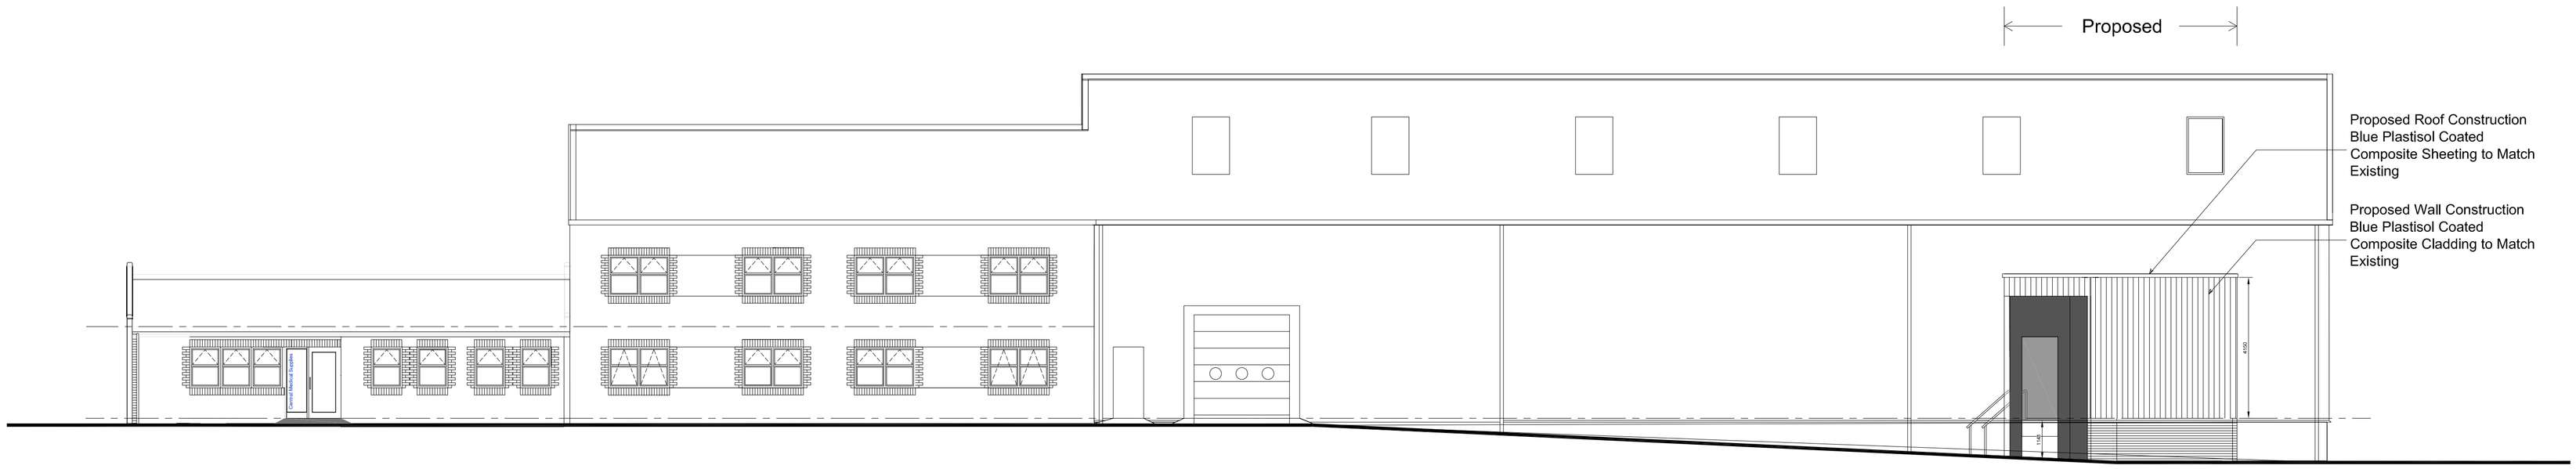

East Elevation

Scale 1:100 @ A1

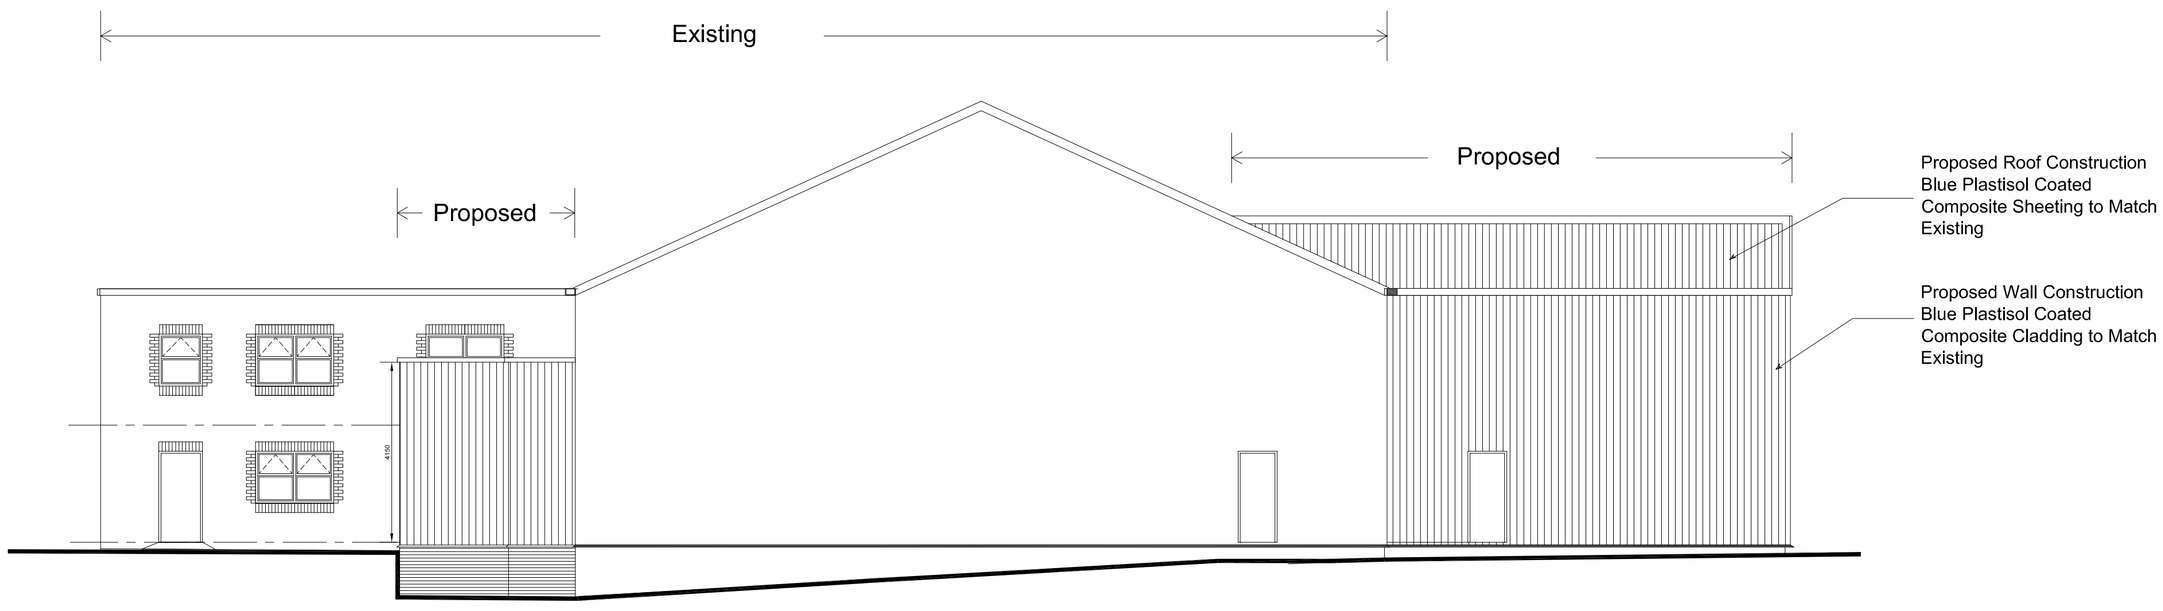

North Elevation

Scale 1:100 @ A1

metres −1 0 1 2 3 4 5

CLIENT
Central Medical Supplies Ltd

JOB
Proposed Development at
Fynney Fields Basford Lane
Industrial Estate Leekbrook

TITLE
Proposed Elevations
Sheet 1

Scale. 1:100 @ A1	date AUG 2016
drawn.	Checked

job. no.	drg. no.	Rev.
8447	AL02	B

© This drawing and the building works depicted are the copyright of the Architects and may not be reproduced except by written permission

fgp
architects
Forshaw Greaves & Partners
Linden House, 17A King Street, Newcastle
Staffs ST5 1JF
Telephone 01782 712281 Fax 01782 717725
E-mail: enquiries@forshawgreaves.co.uk
Web: www.forshawgreaves.co.uk