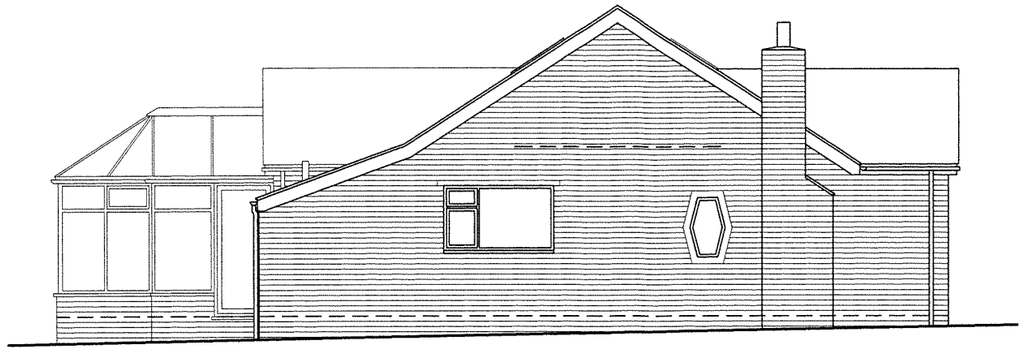

SIDE ELEVATION

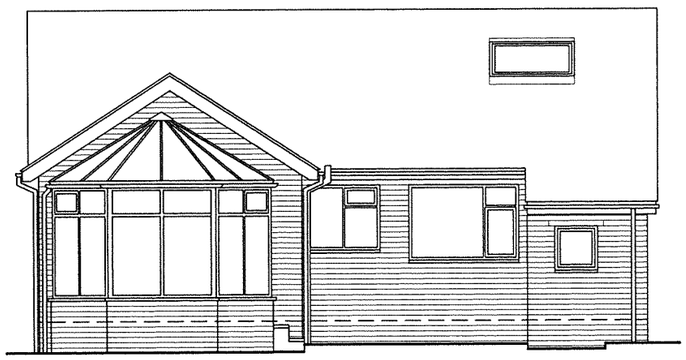

REAR ELEVATION

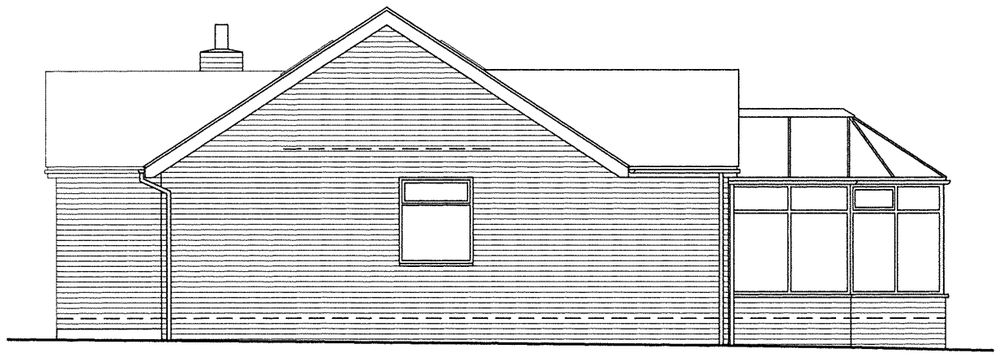

SIDE ELEVATION

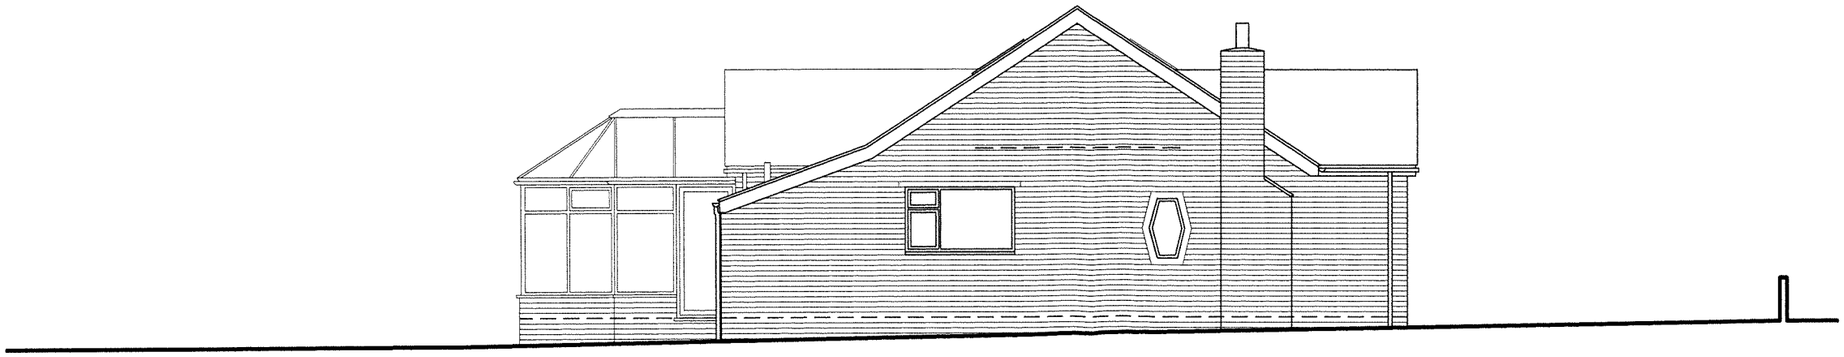

SITE SECTION

09 / 0 ... FUL - 2 NOV 2009 - S M

SCALE
0 1m 5m 10m

NOTES:
DO NOT RELY ON SCALING OFF DRAWINGS.

REV.	DESCRIPTION	DATE	INT.
A	DETAILS	OCT 09	DB

PROJECT: 18 ORME ROAD KNYPERSLEY - EXTENSION

CLIENT: PAULINE HUGHES
18 ORME ROAD,
KNYPERSLEY, ST8 7BS

TITLE: ELEVATIONS AND SITE SECTION - EXISTING

SCALE: 1:100 @A3 | DRAWN BY: DB

DATE: SEPT 2009 | CHECKED BY:

DAVID BAILEY ARCHITECT LIMITED
Gillow Fold Farm, 26 Mow Lane,
Gillow Heath, Biddulph,
Staffordshire, ST8 6QQ
Tel: 01782 516355
Fax: 01782 516355
E-mail: davidbailey.architect@btinternet.com

JOB NUMBER: 00623 | DRAWING NUMBER: 2A