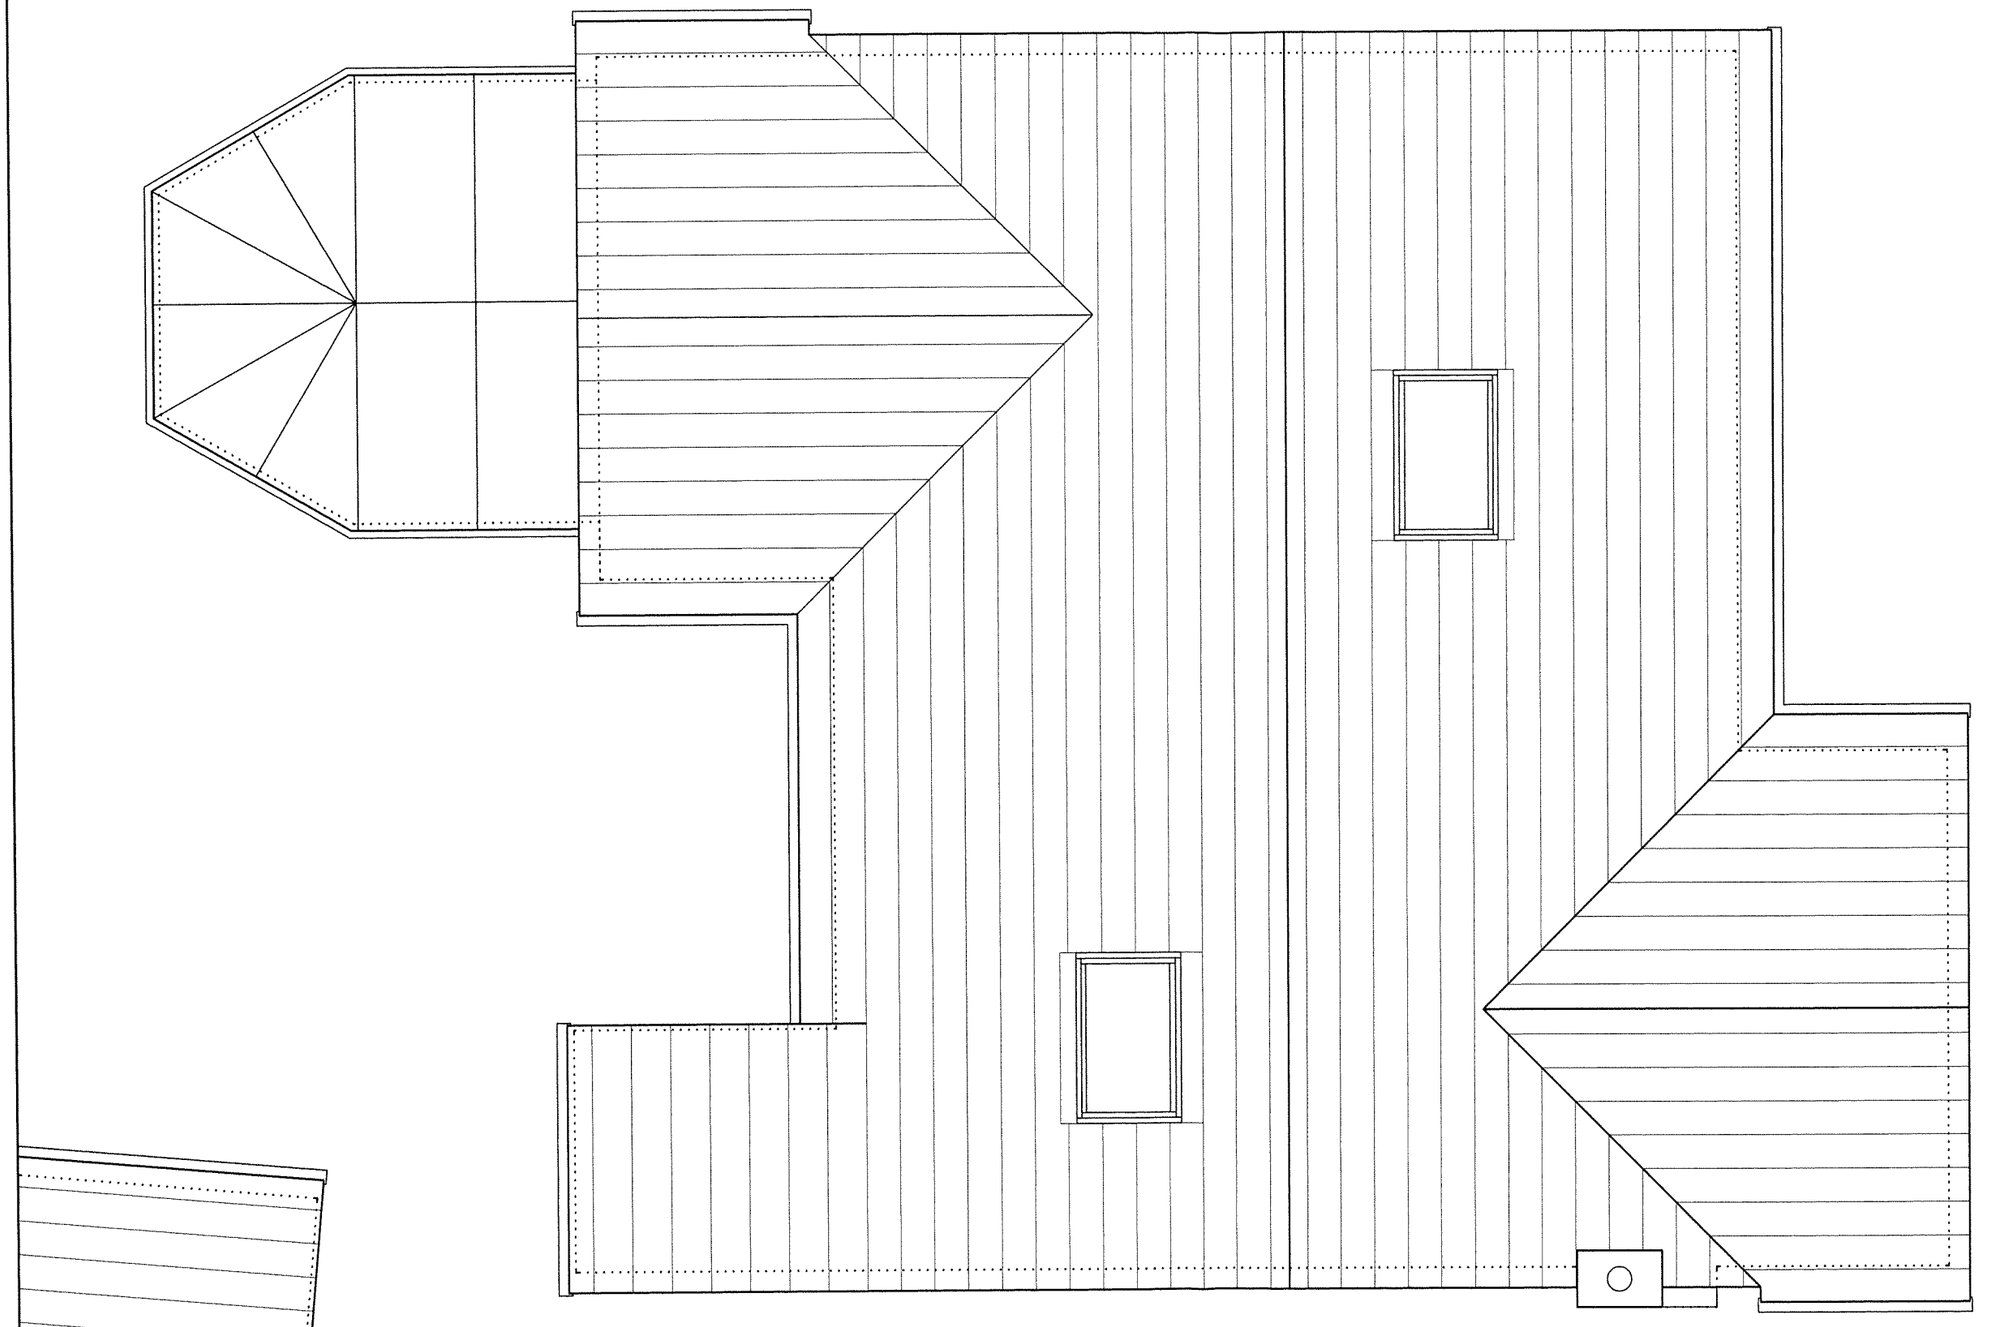


NOTES:

DO NOT RELY ON SCALING OFF DRAWINGS.

REV.	DESCRIPTION	DATE	INT.

PROJECT: 18 ORME ROAD
KNYPERSLEY -
EXTENSION

CLIENT: PAULINE HUGHES
18 ORME ROAD,
KNYPERSLEY, ST8 7BS

TITLE: ROOF PLAN -
EXISTING

SCALE: 1:50 @A3

DRAWN BY: DB

DATE: SEPT 2009

CHECKED BY:

DAVID BAILEY
ARCHITECT LIMITED
Gillow Fold Farm, 26 Mow Lane,
Gillow Heath, Biddulph,
Staffordshire, ST8 6QQ
Tel: 01782 516355
Fax: 01782 516355
E-mail: davidbailey.architect@btinternet.com

JOB NUMBER: 00623

DRAWING NUMBER: 3

09/01064/FUL - 2 NOV 2009 SW

SCALE (1:50 PLAN)
0 1m 5m