
Revision	Description	Date
1	Planning Issue	Sep 09

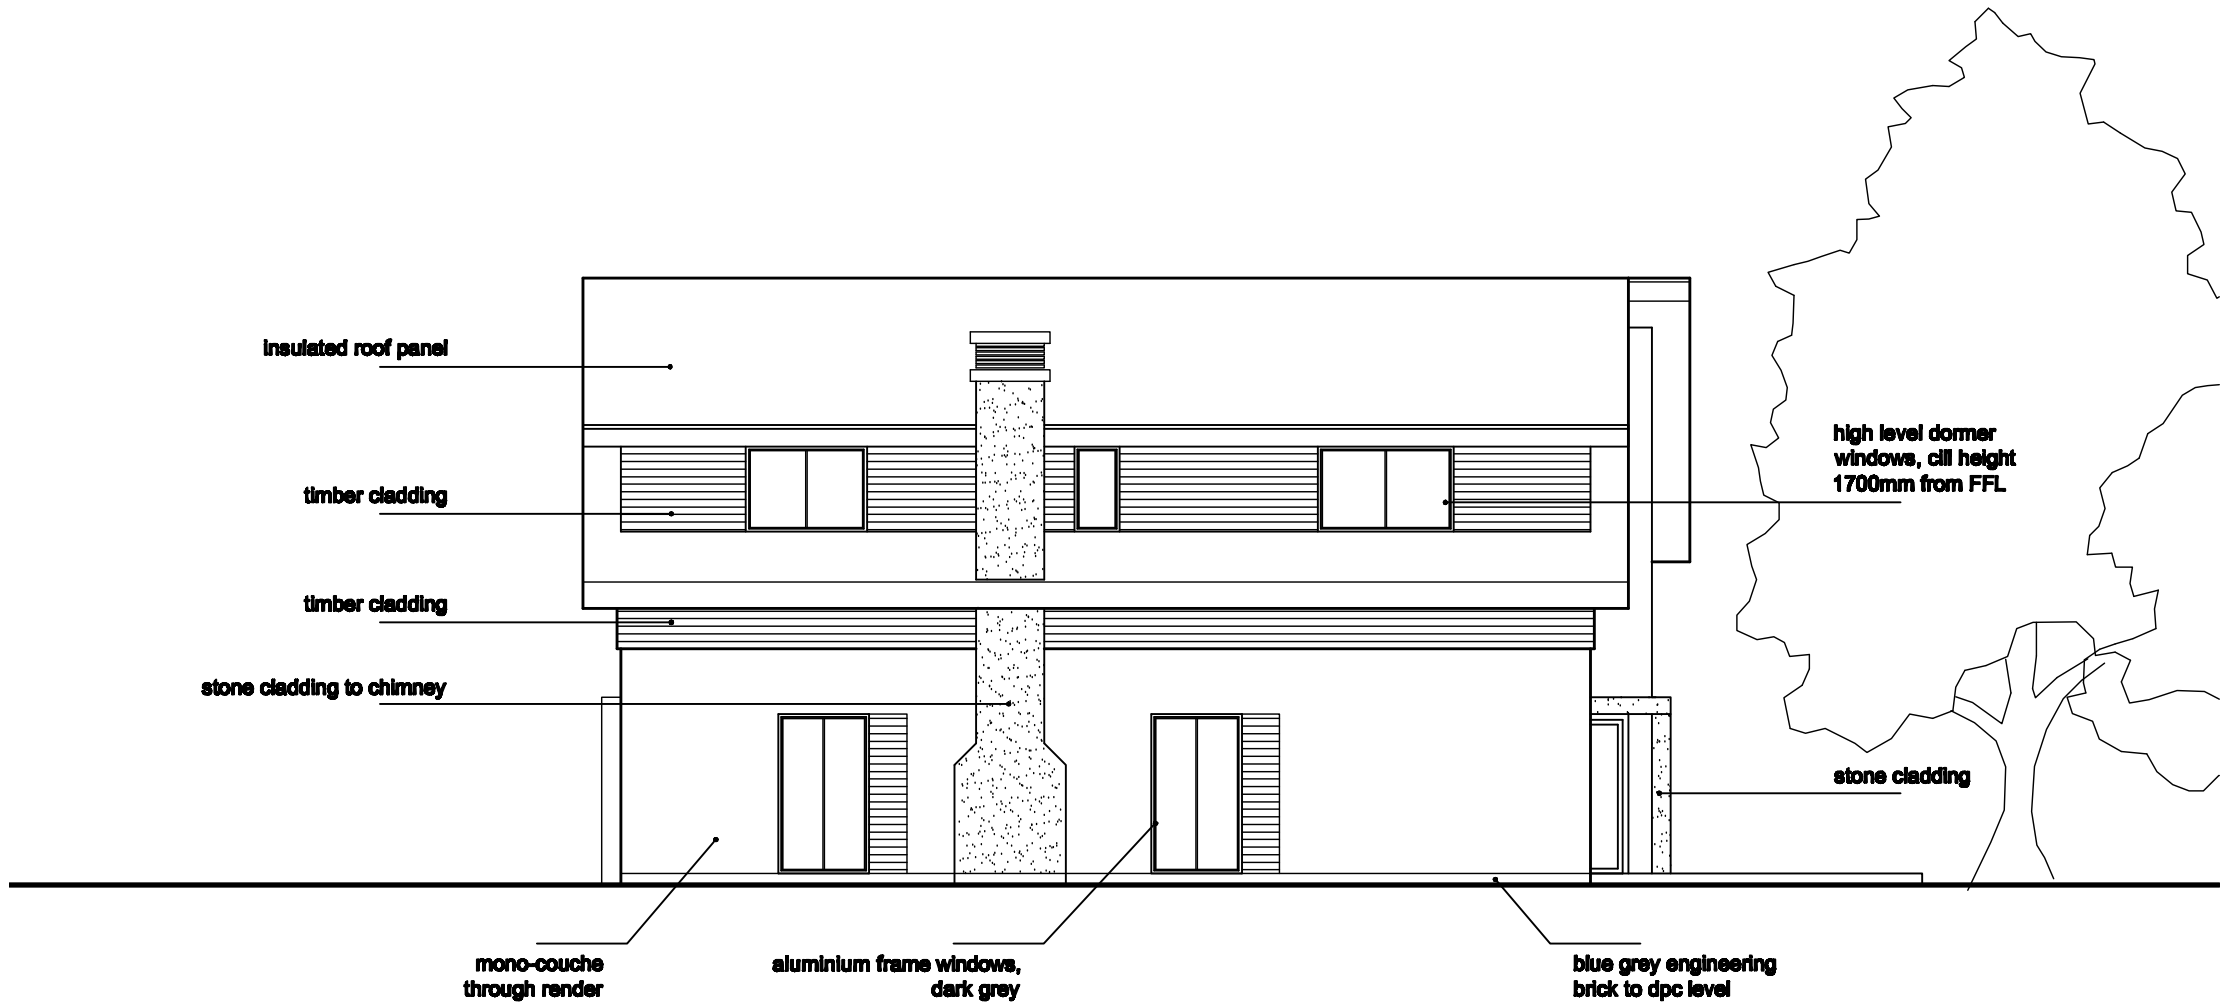

SIDE ELEVATION

new dwelling at Fold Lane

nc homes
architects
1st Floor Suite, The Island, St Anne Parade, Wilmslow, Cheshire. SK9 1HG

Project: New Dwelling at 26 Fold Lane, Biddulph

Drawing: Proposed Side Elevation

Proj No: 2808 | Dwg No: 304 | Revision: | Issue: 1

Drawn by: YWL | Scale: 1:100 @ A3 | Date: July 2009

Figured dimensions to be followed in preference to scaled. All dimensions to be checked on site, in the event of any discrepancy refer to the Architect. This drawing remains the copyright of the Architect and may not be copied in whole or part without prior written consent.