Copyright of this drawing is vested in the Architect and it must not be copied or reproduced without consent. Figured dimensions only are to be taken from this drawing. All contractors must visit the site and be responsible for taking and checking all dimensions relative to their work. Hewitt&Carr Architects Ltd are to be advised of any variation between drawings and site conditions.
DO NOT SCALE OFF THIS DRAWING.....IF IN DOUBT ASK

Rev.	Drawn	Comments	Date

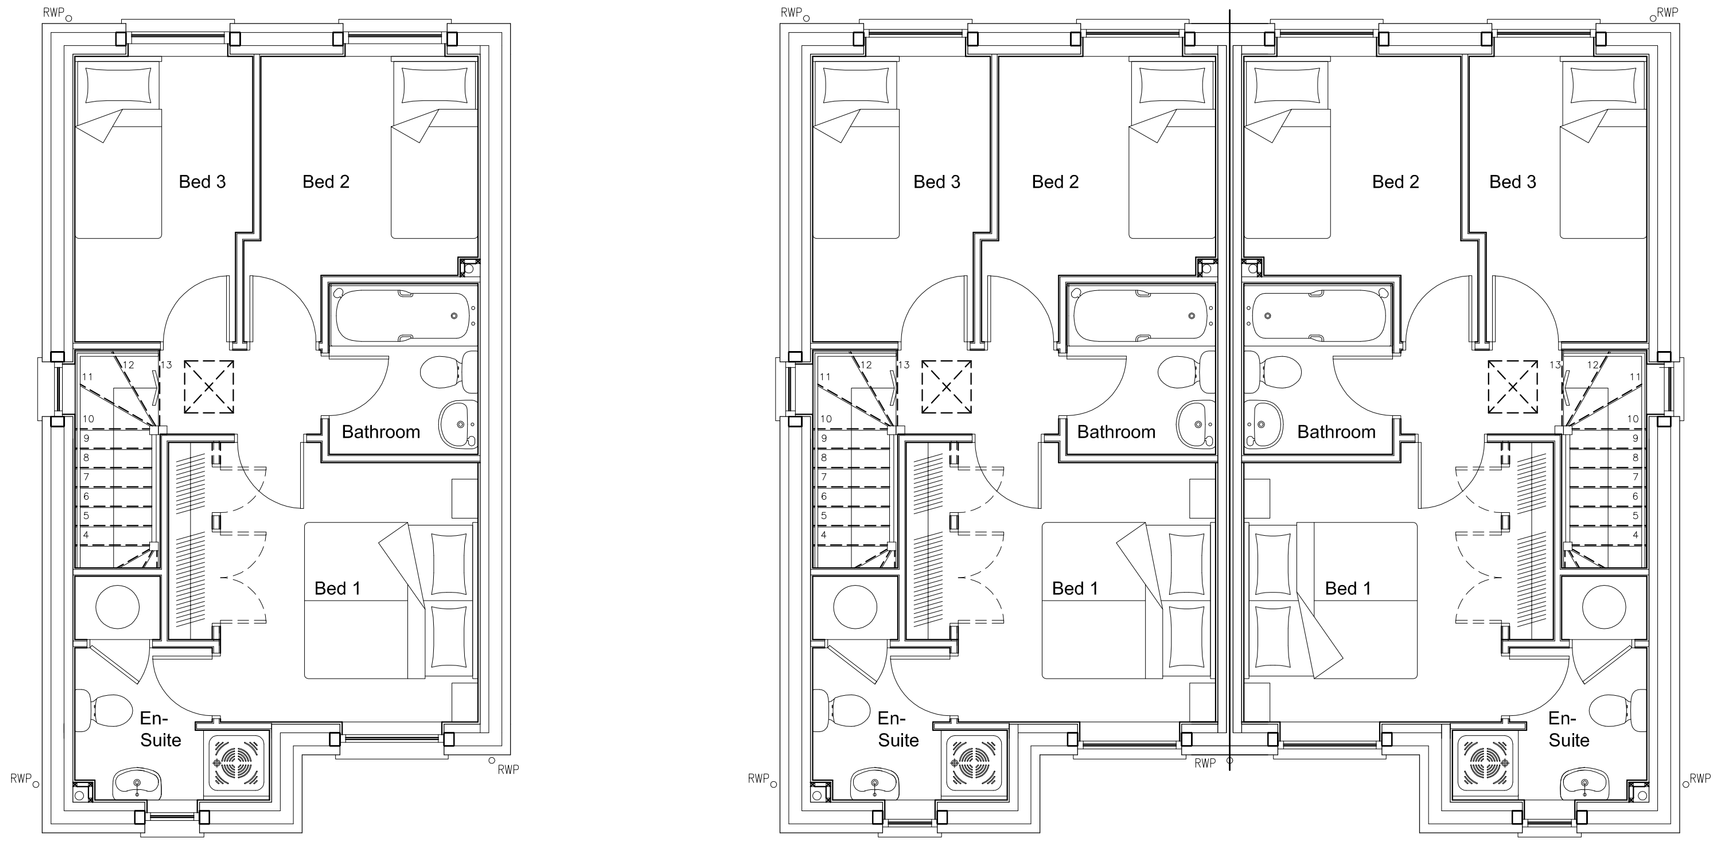

First Floor Plans 1:50

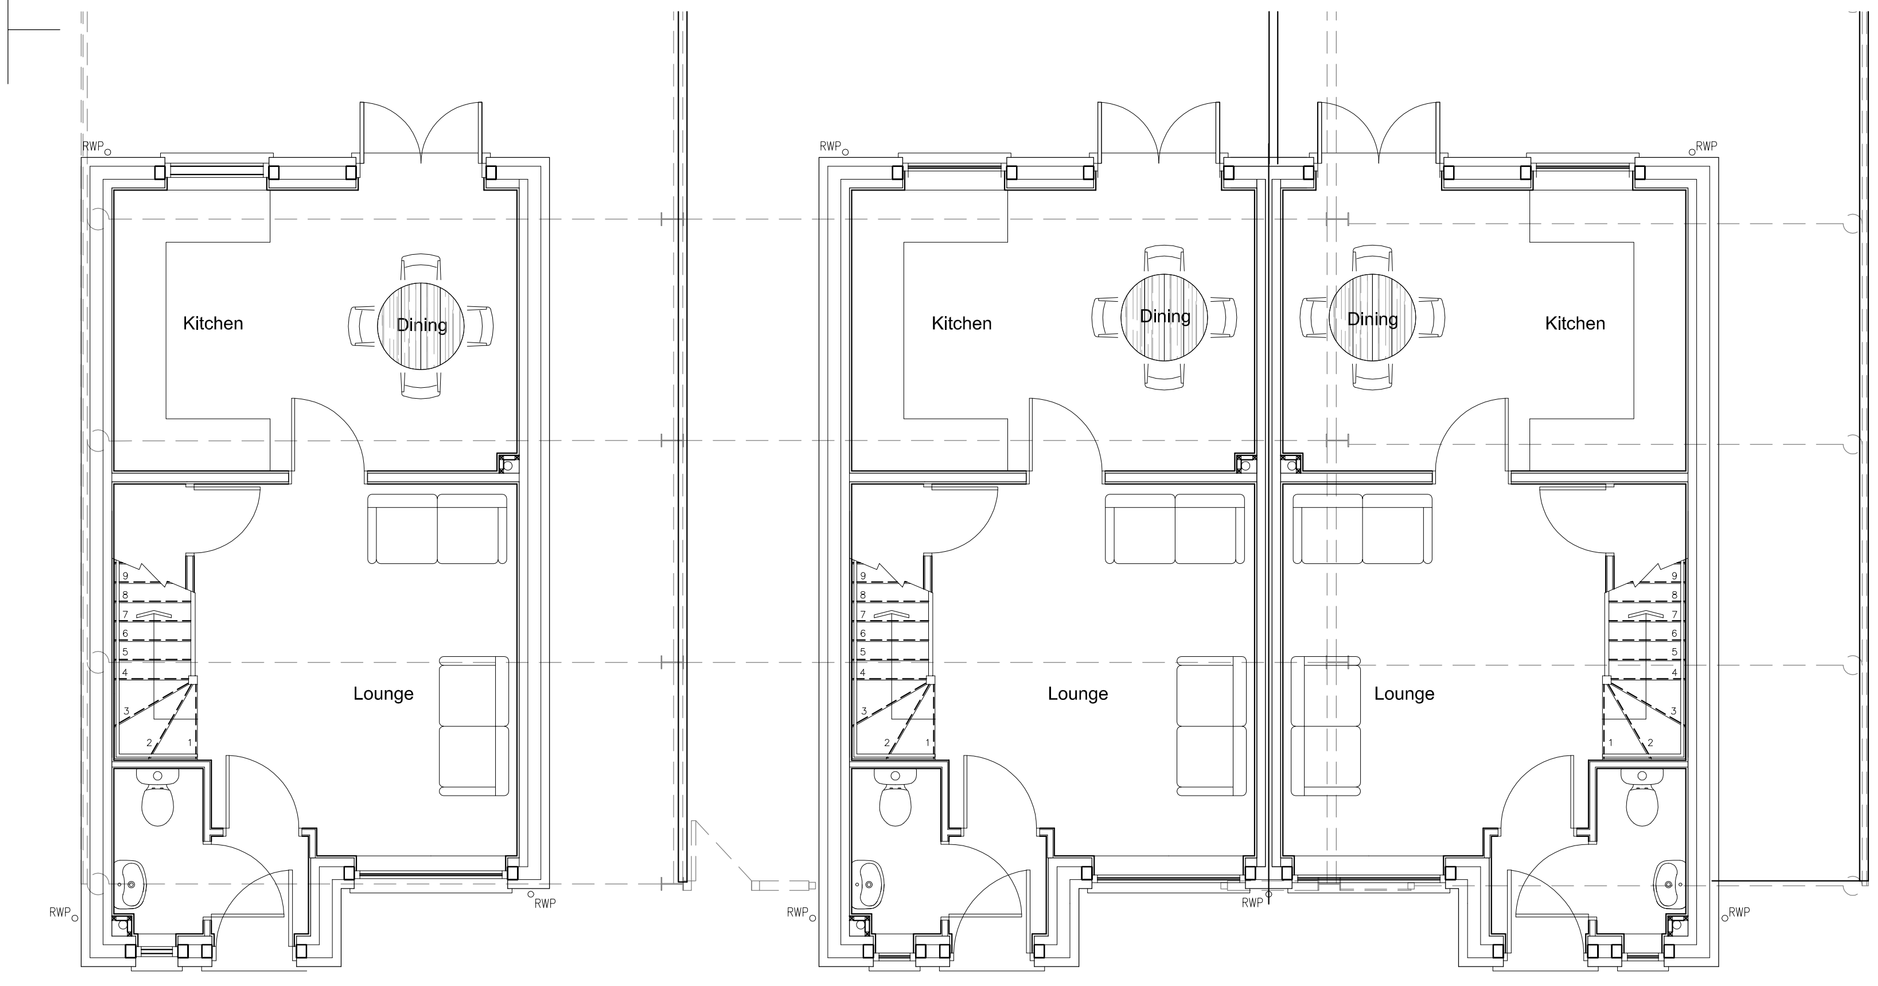

Ground Floor Plans 1:50



Site Plan 1:200

Hewitt&Carr Architects
A: 2-4 Cross Street I Cheadle I Staffordshire I ST10 1NP
T: 01538 756888
E: enquiries@hcarchitects.co.uk
W: www.hcarchitects.co.uk

Client
Mr Slater

Project
Proposed Residential Developement
Newfold Farm, Sytch Road, Brown Edge

Title
Proposed 3no. 3 Bed properties
Plans and Elevations

Status
Scheme

Date July 2016
Drawn AS
Scale @A1 As Stated
Checked

Project No Drawing No.
00537 AL(0)04
Rev

SCHEME

File Ref: H:\REF