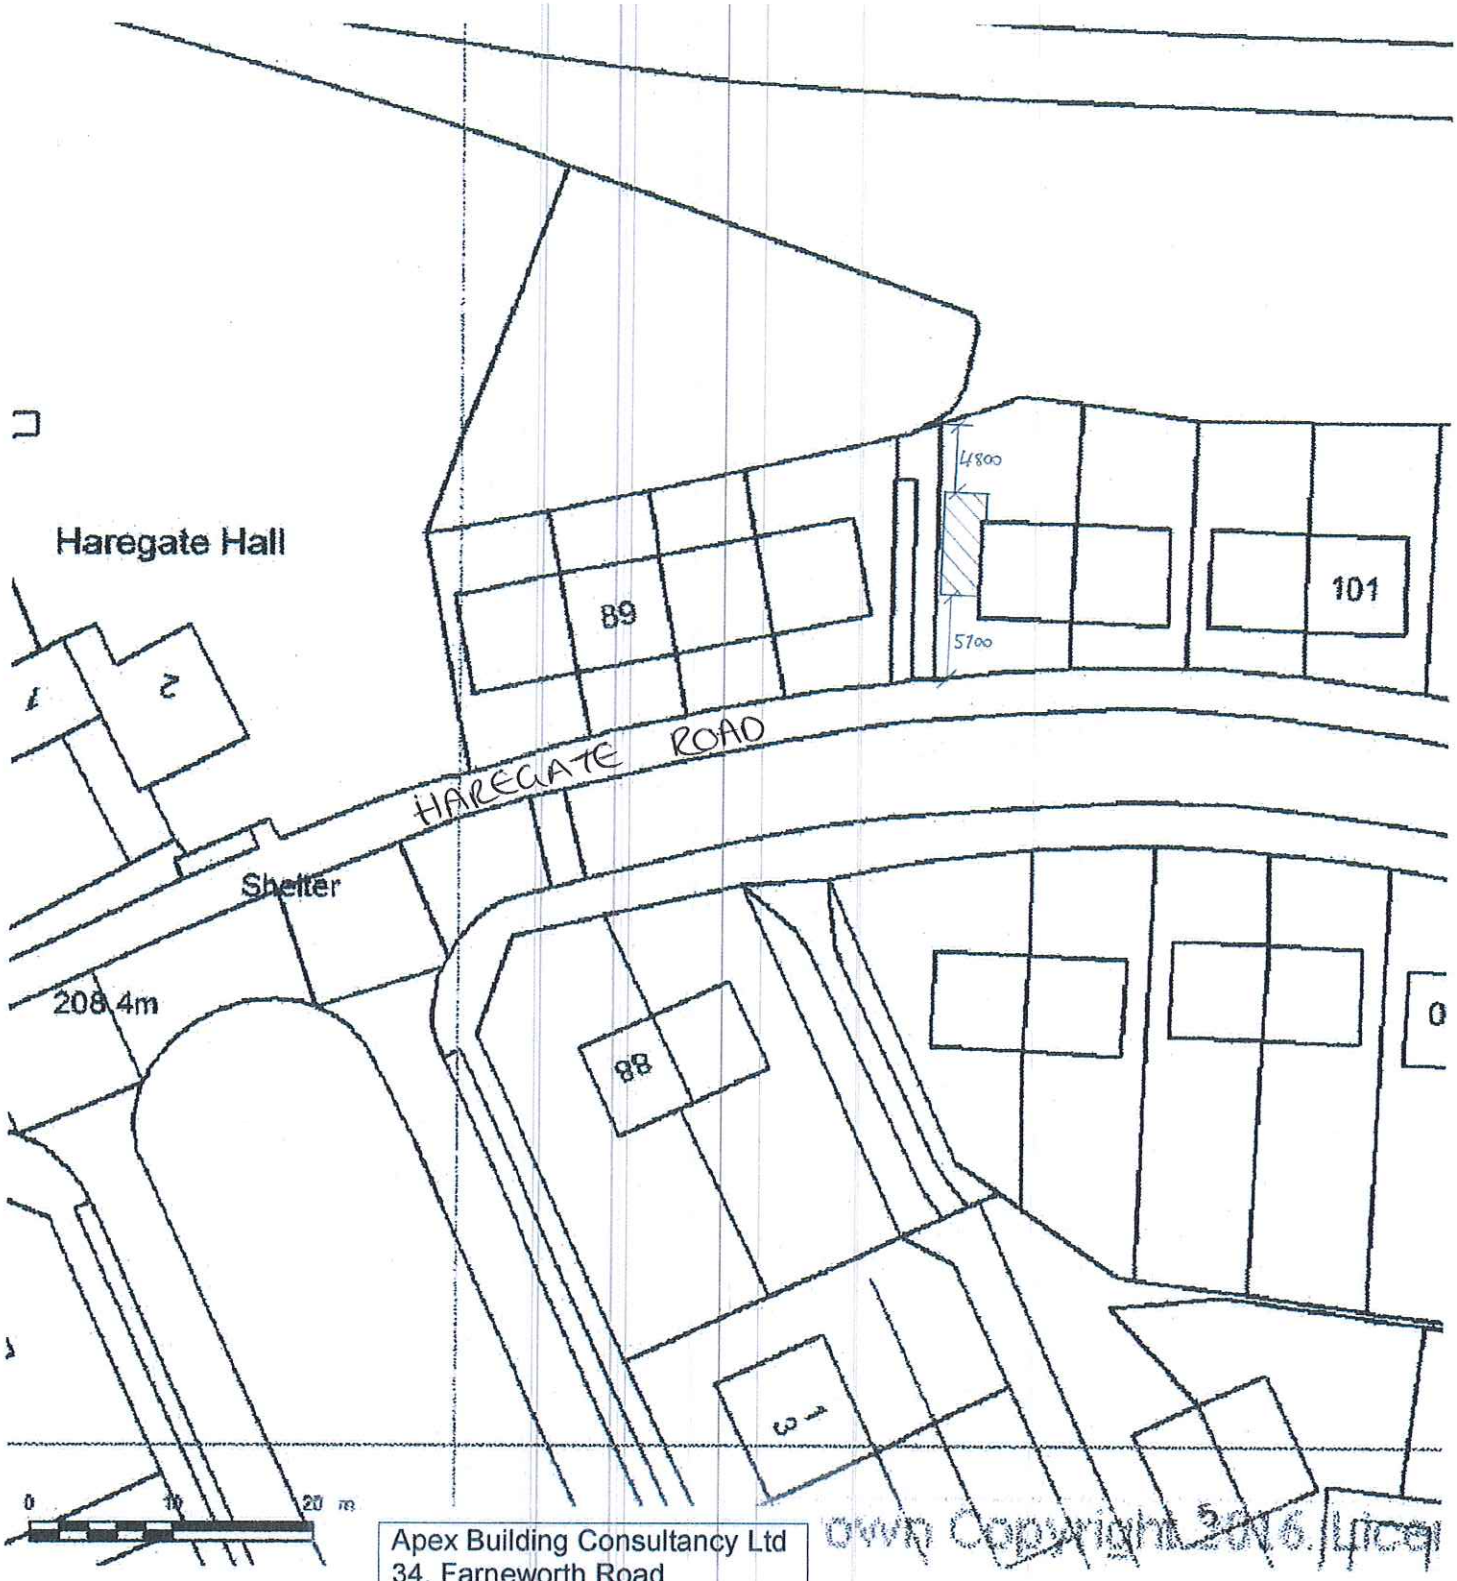

Crown Copyright 2016. Licen

Apex Building Consultancy Ltd
34, Farneworth Road
Mickleover
Derby, DE3 0ER
01332 516367
07795511582
steve@apexdesigns.biz

Proposed Single Storey Side Extension:
95 Haregate Road
Leek
ST13 6PX

Scale 1:500
Reference: 07a0916
Block Plan