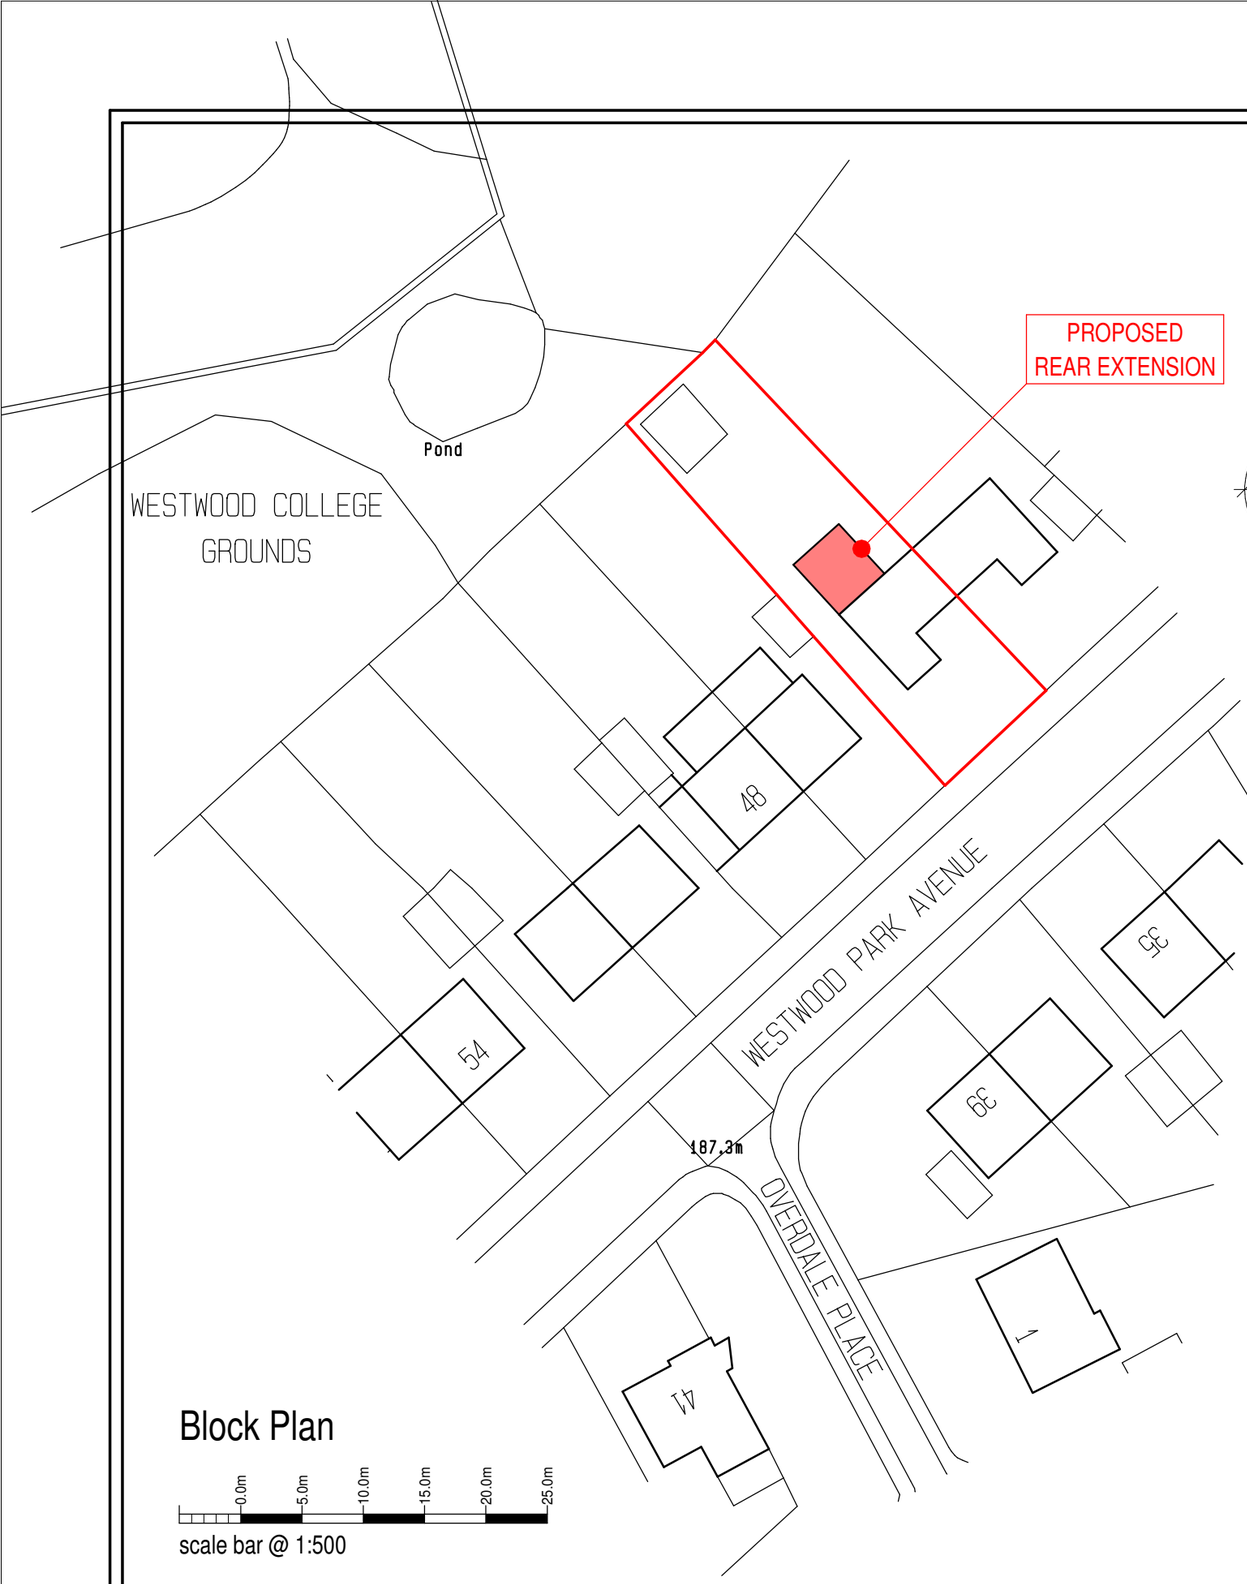

Block Plan

0.0m 5.0m 10.0m 15.0m 20.0m 25.0m

scale bar @ 1:500

© Crown Copyright 2011. All rights reserved.
Licence number 100020449

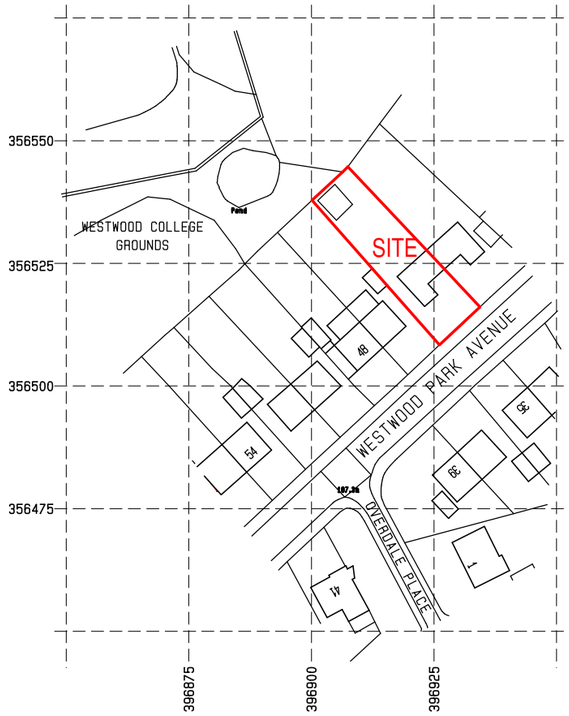

Location Plan

0.0m 10.0m 20.0m 30.0m 40.0m 50.0m

scale bar @ 1:1250

Mr & Mrs Harris

PROPOSED REAR EXTENSION TO
44 WESTWOOD PARK AVENUE,
LEEK,
ST13 8LU

PLANNING APPLICATION
LOCATION + BLOCK PLAN

Date	Sheet	Scale
AUGUST 2016	A3	1:1250 + 1:500
Drg No.	Rev.	Drawn
2016-2163-03	-	NAW

A -

SAMMONS Architectural LIMITED
Chartered Institute of Architectural Technologists Registered Practice
10 Cawdry Buildings, Fountain Street, Leek. ST13 6JP
Telephone: 01538 386002
E-mail: info@sammonsltd.co.uk
Web: www.sammonsltd.co.uk

This drawing is copyright. Do not scale.
All dimensions must be checked prior to commencement.