

existing conditions - site layout plan

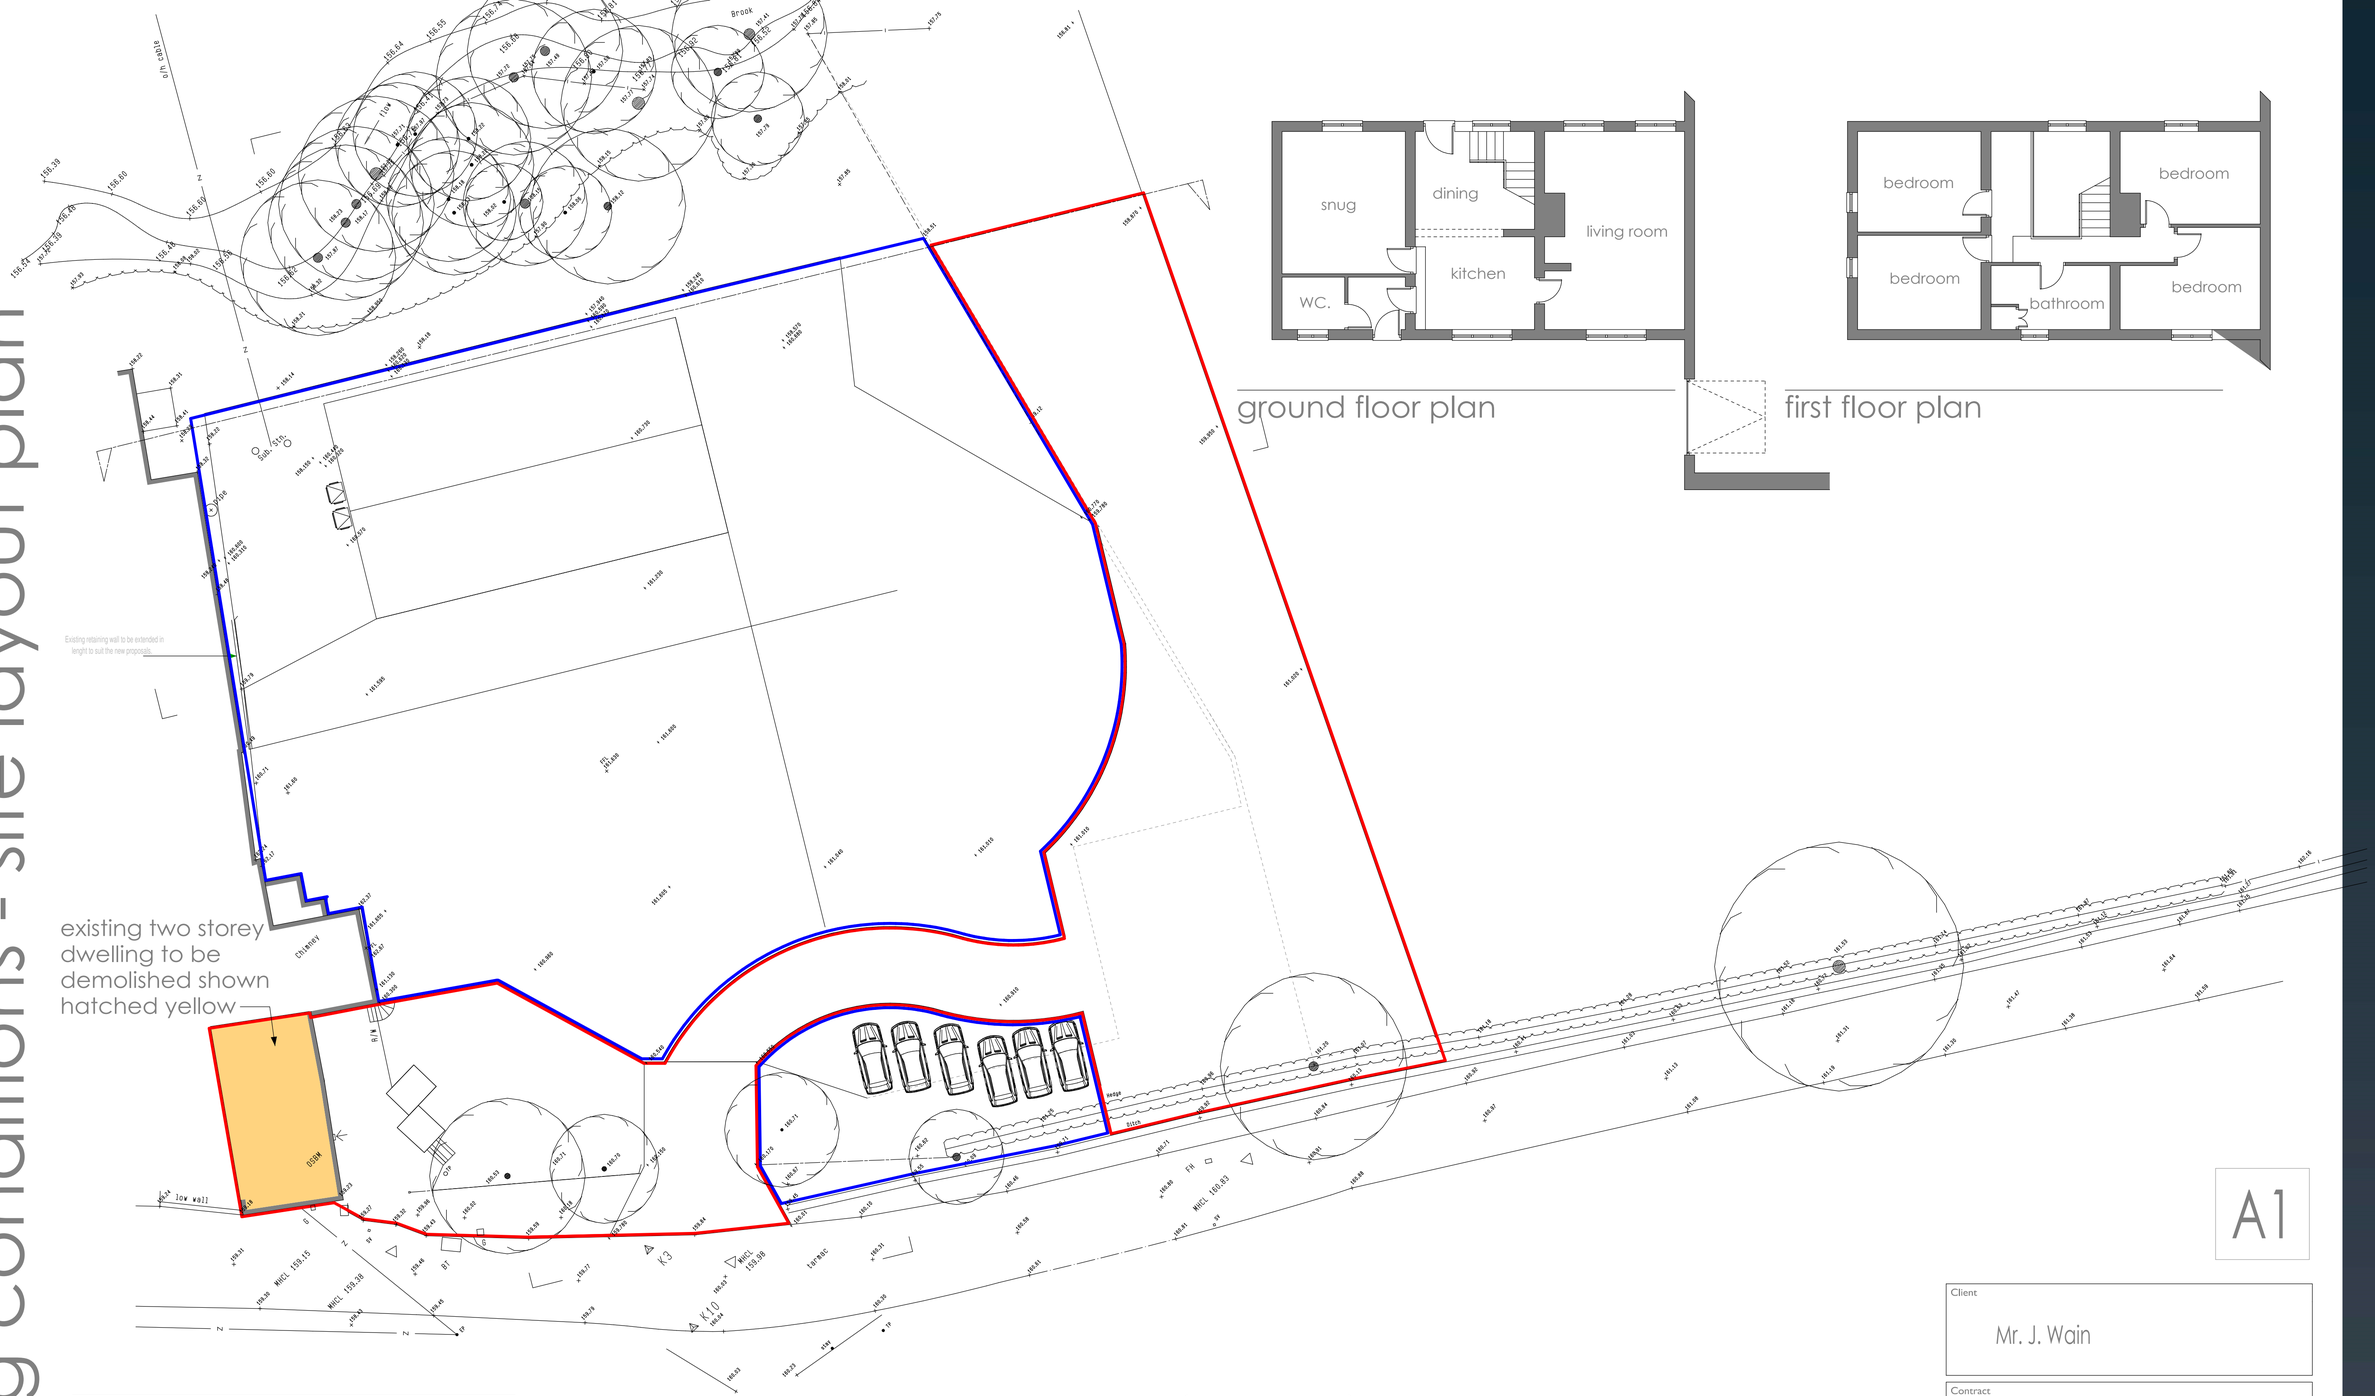

ground floor plan


first floor plan

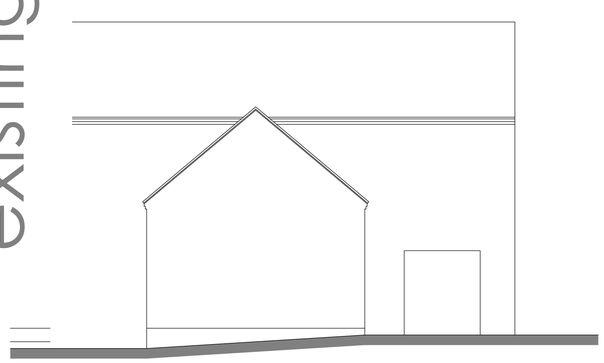

elevation from the road



front elevation

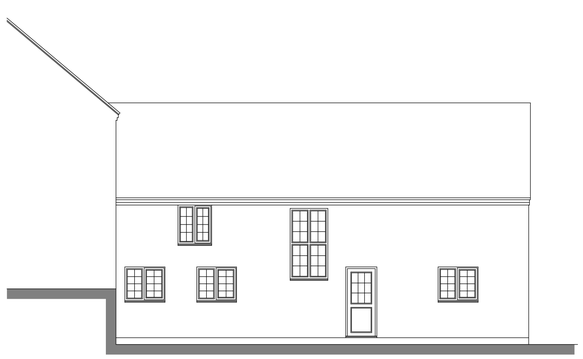

rear elevation

A1

Client

Mr. J. Wain

Contract

Replacement dwelling at land adjacent to Adderley Mill, Trimpos, Brookhouses, Cheadle.

Drawing Title

Existing Conditions
Site Layout Plan

Date	July 2016	Status	Preliminary
Scale	1:200 @ A1	Contract Number	5314
Drg. No.	5314 - 001	Revision Suffix	A

Revisions

Rev A	21.09.16	Existing Plans and Elevations added

BYATT OLIVER
— ASSOCIATES —

Byatt Oliver
Unit 1B Whitebridge Way, Whitebridge Industrial Estate, Stone, Staffordshire ST15 8LQ

Telephone: 01785 717568
Email: enquiries@byattoliver.co.uk
Website: www.byattoliver.co.uk