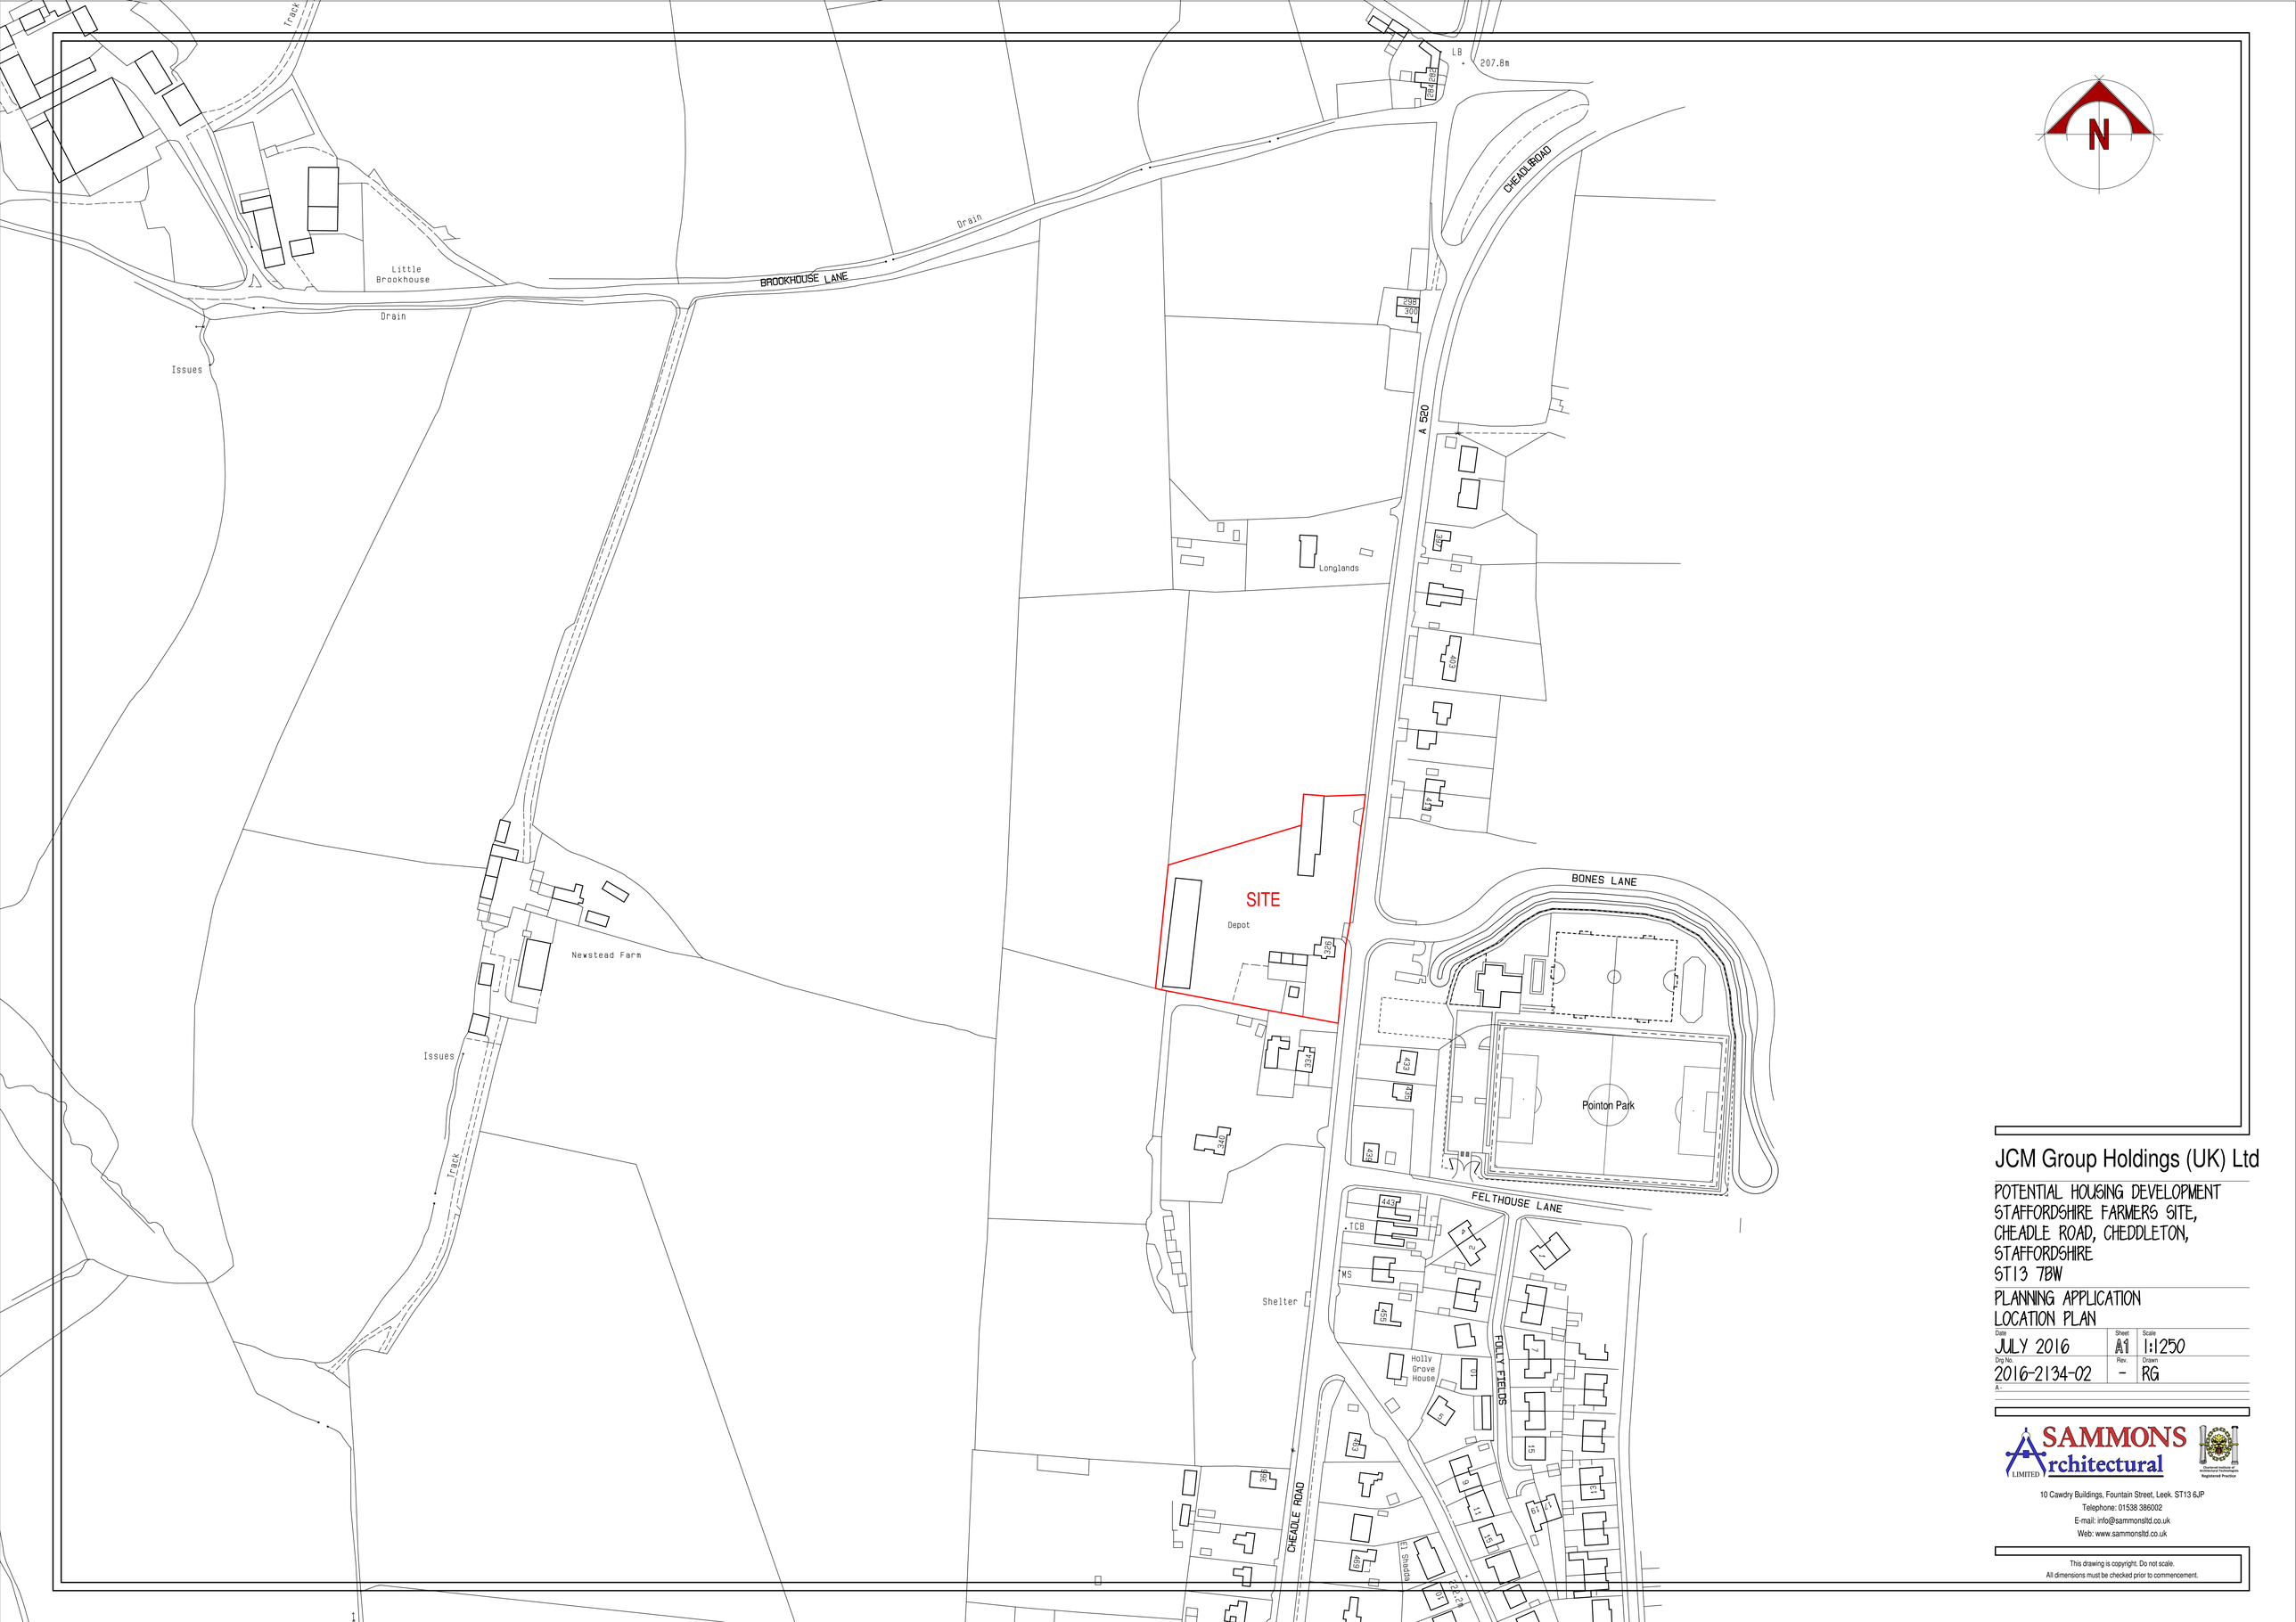

JCM Group Holdings (UK) Ltd

POTENTIAL HOUSING DEVELOPMENT
STAFFORDSHIRE FARMERS SITE,
CHEADLE ROAD, CHEDDLETON,
STAFFORDSHIRE
ST13 7BW

PLANNING APPLICATION
LOCATION PLAN

Date	Sheet	Scale
JULY 2016	A1	1:1250
Drg No.	Rev.	Drawn
2016-2134-02	-	RG

A-

SAMMONS Architectural LIMITED
Chartered Institute of Architectural Technologists Registered Practice
10 Cawdry Buildings, Fountain Street, Leek. ST13 6JP
Telephone: 01538 386002
E-mail: info@sammonsltd.co.uk
Web: www.sammonsltd.co.uk

This drawing is copyright. Do not scale.
All dimensions must be checked prior to commencement.