



NORTH EAST (REAR) ELEVATION

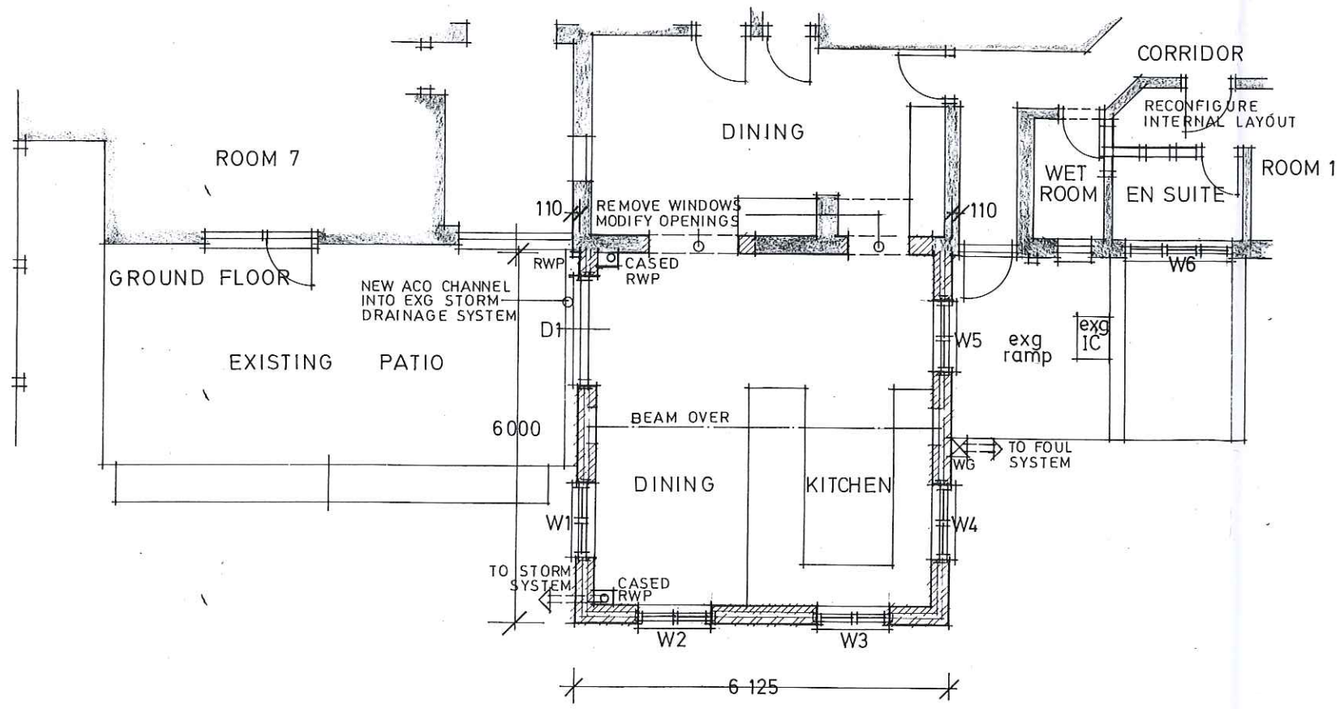

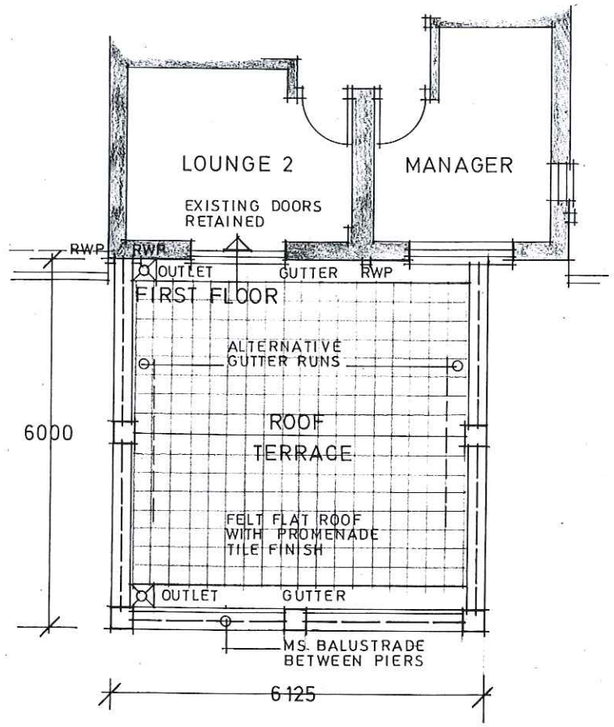

NOTES:
All dimensions must be checked on site and not scaled from this drawing.

A		
	Date	Revisions

© copyright

Client
ALLAN HOUSE LTD

Job Title
ALLAN HOUSE
53 UTTOXETER ROAD
BLYTHE BRIDGE
ST11 9JG

Drawing Title
PROPOSED SINGLE STOREY REAR EXTENSION
PLANNING DRAWING
SHEET 1 of 2

Scale 1:50(A1) 1:100 (A3)

Date AUG 2016 | Drawn by SANDE

Drg No. ARCH515:2 | Rev.

A PRODUCT OF THE UNO RANGE-ARCHITECT CAT No 7311

594 x 841mm A1