

NOTES:
All dimensions must be checked on site and not scaled from this drawing.



REAR ELEVATION

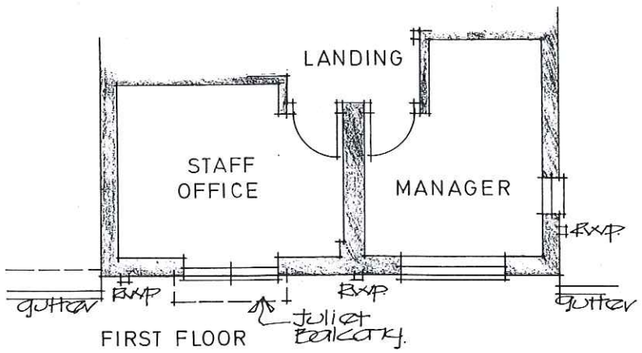

FIRST FLOOR

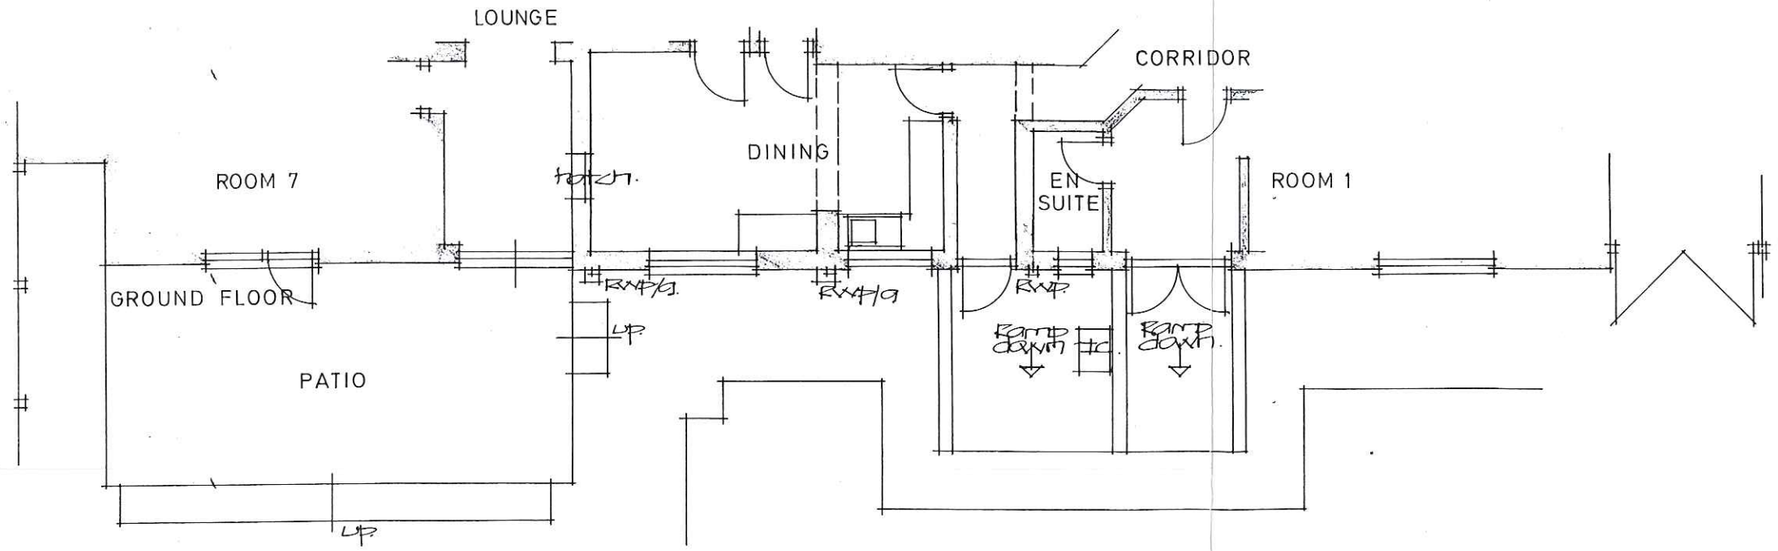

A		
	Date	Revisions

© copyright

Client
ALLAN HOUSE LTD

Job Title
ALLAN HOUSE
53 UTTOXETER ROAD
BLYTHE BRIDGE
ST11 9JG

Drawing Title
PROPOSED SINGLE STOREY REAR EXTENSION
EXISTING CONDITIONS

Scale 1:50 (A1) 1:100 (A3)

Date 23·06·2016 Drawn by SANDE

Drg No. ARCH515:1 Rev.

A PRODUCT OF THE UNO RANGE-ARCHITECT CAT. No 7311

594 x 841mm A1