
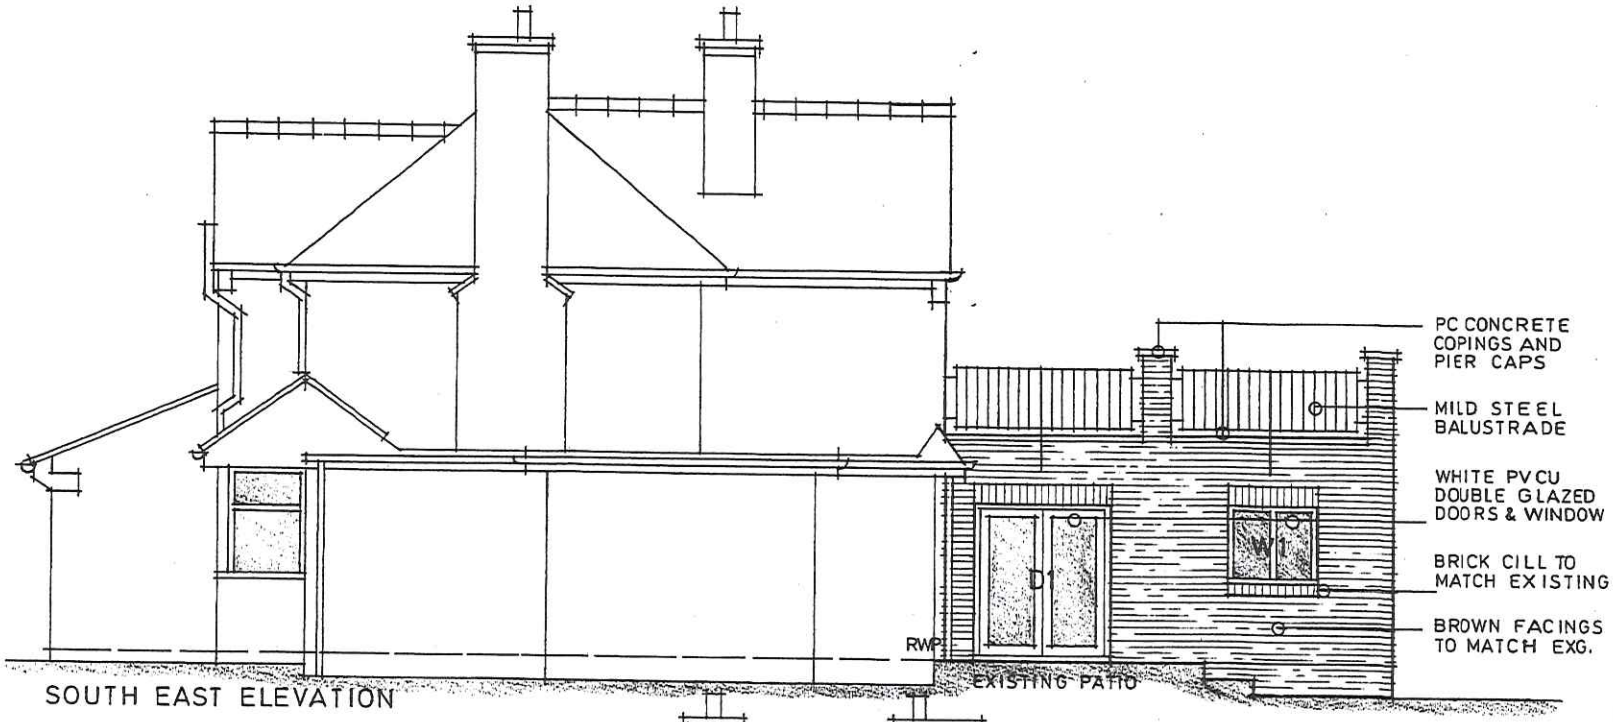


SOUTH EAST ELEVATION

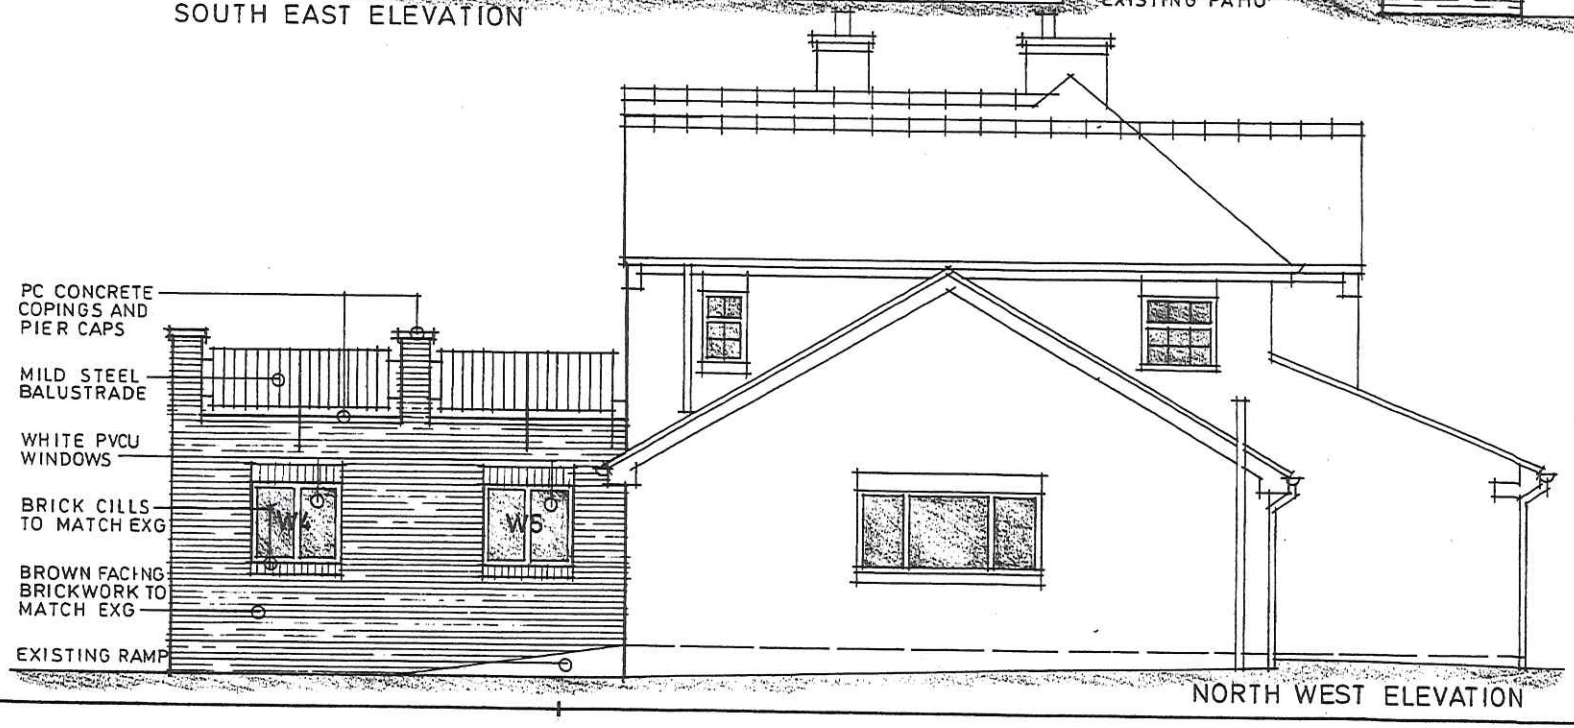

NORTH WEST ELEVATION

A		
	Date	Revisions

© copyright

Client
ALLAN HOUSE LTD

Job Title
ALLAN HOUSE
53 UTTOXETER ROAD
BLYTHE BRIDGE
ST11 9JG

Drawing Title
PROPOSED SINGLE STOREY REAR EXTENSION.
PLANNING DRAWING
SHEET 2 of 2

Scale 1:50 (A2) 1:100 (A4)

Date AUG 2016 | Drawn by SANDE

Drg No. ARCH515 : 3 | Rev.