
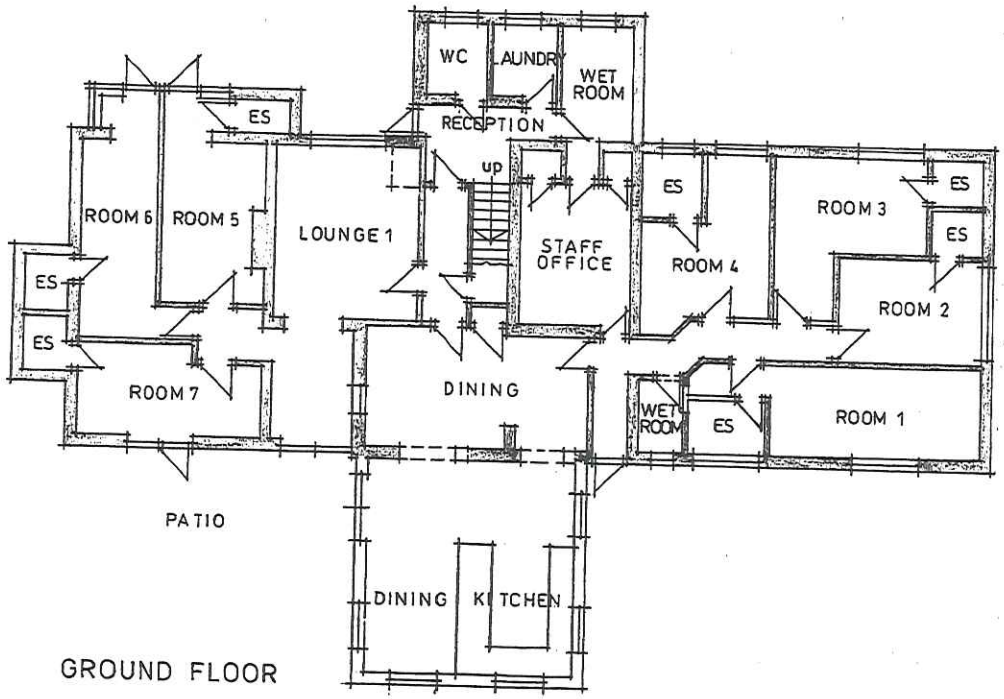


GROUND FLOOR

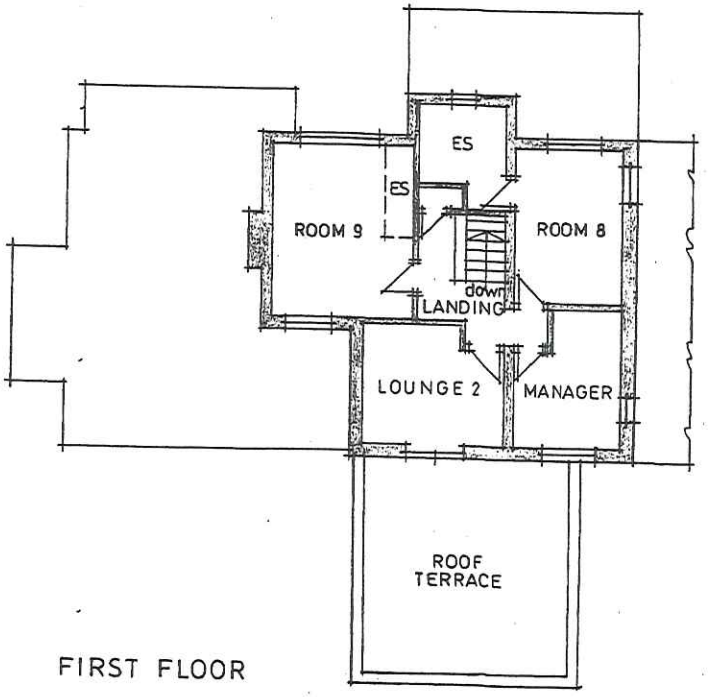

FIRST FLOOR

NORTH

A		
	Date	Revisions

© copyright

Client
ALLAN HOUSE LTD

Job Title
ALLAN HOUSE
53 UTTOXETER ROAD
BLYTHE BRIDGE
ST11 9JG

Drawing Title
PROPOSED SINGLE STOREY REAR EXTENSION:
KEY PLANS: PROPOSED

Scale 1:100 (A2) 1:200 (A4)

Date AUG 2016 | Drawn by SANDE

Drg No. ARCH515:5 | Rev.