
MACHINE ENLARGED FROM 1:1250 SCALE OS MASTERMAP

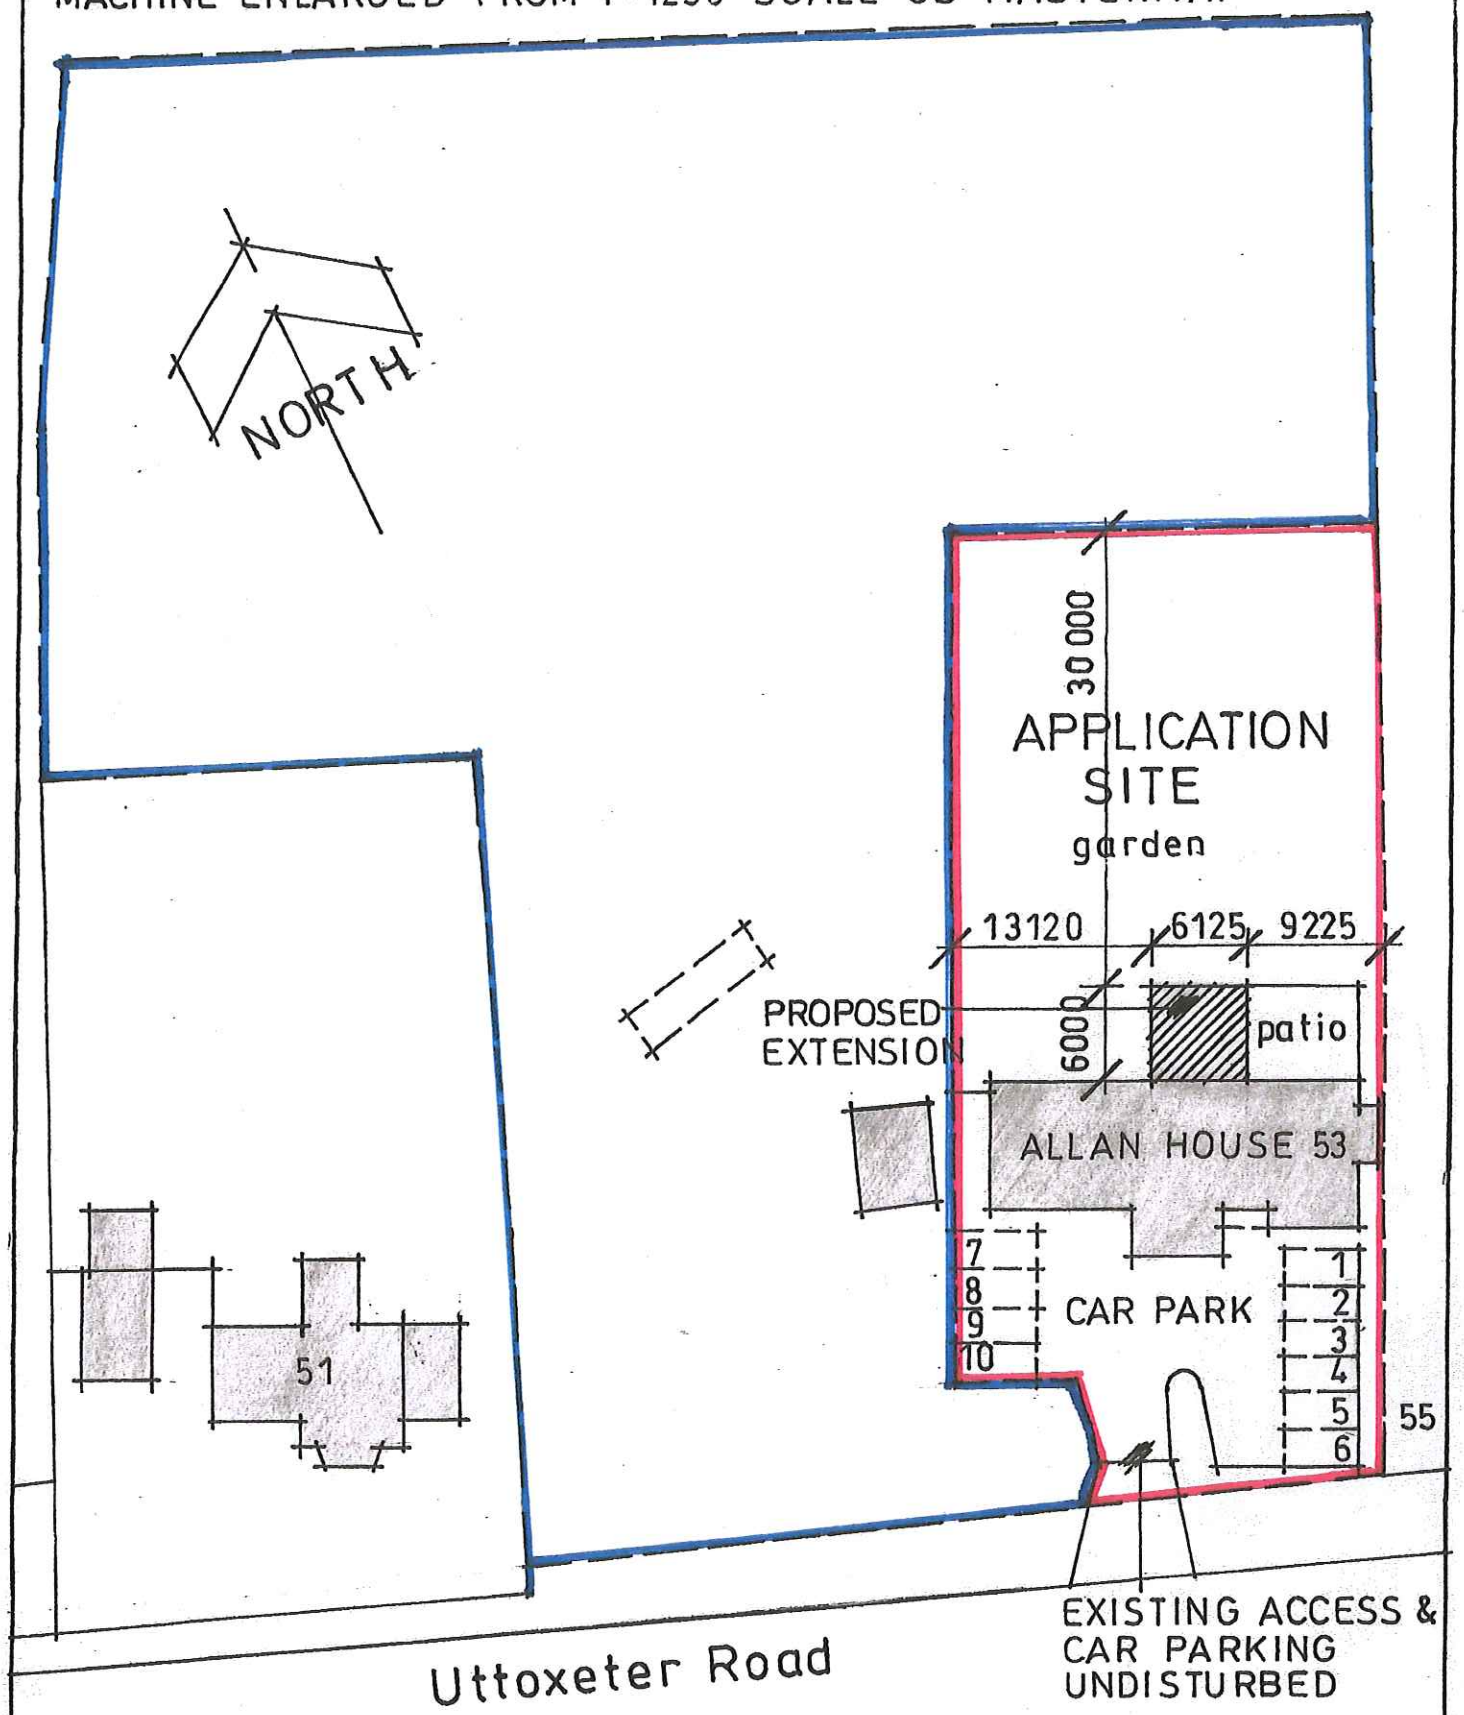

ALLAN HOUSE. 53 UTTOXETER ROAD
BLYTHE BRIDGE. ST11 9JG.

AUG 2016

PROPOSED SINGLE STOREY REAR EXTENSION

SITE PLAN scale 1:50 (A4)

Dwg ARCH515:6