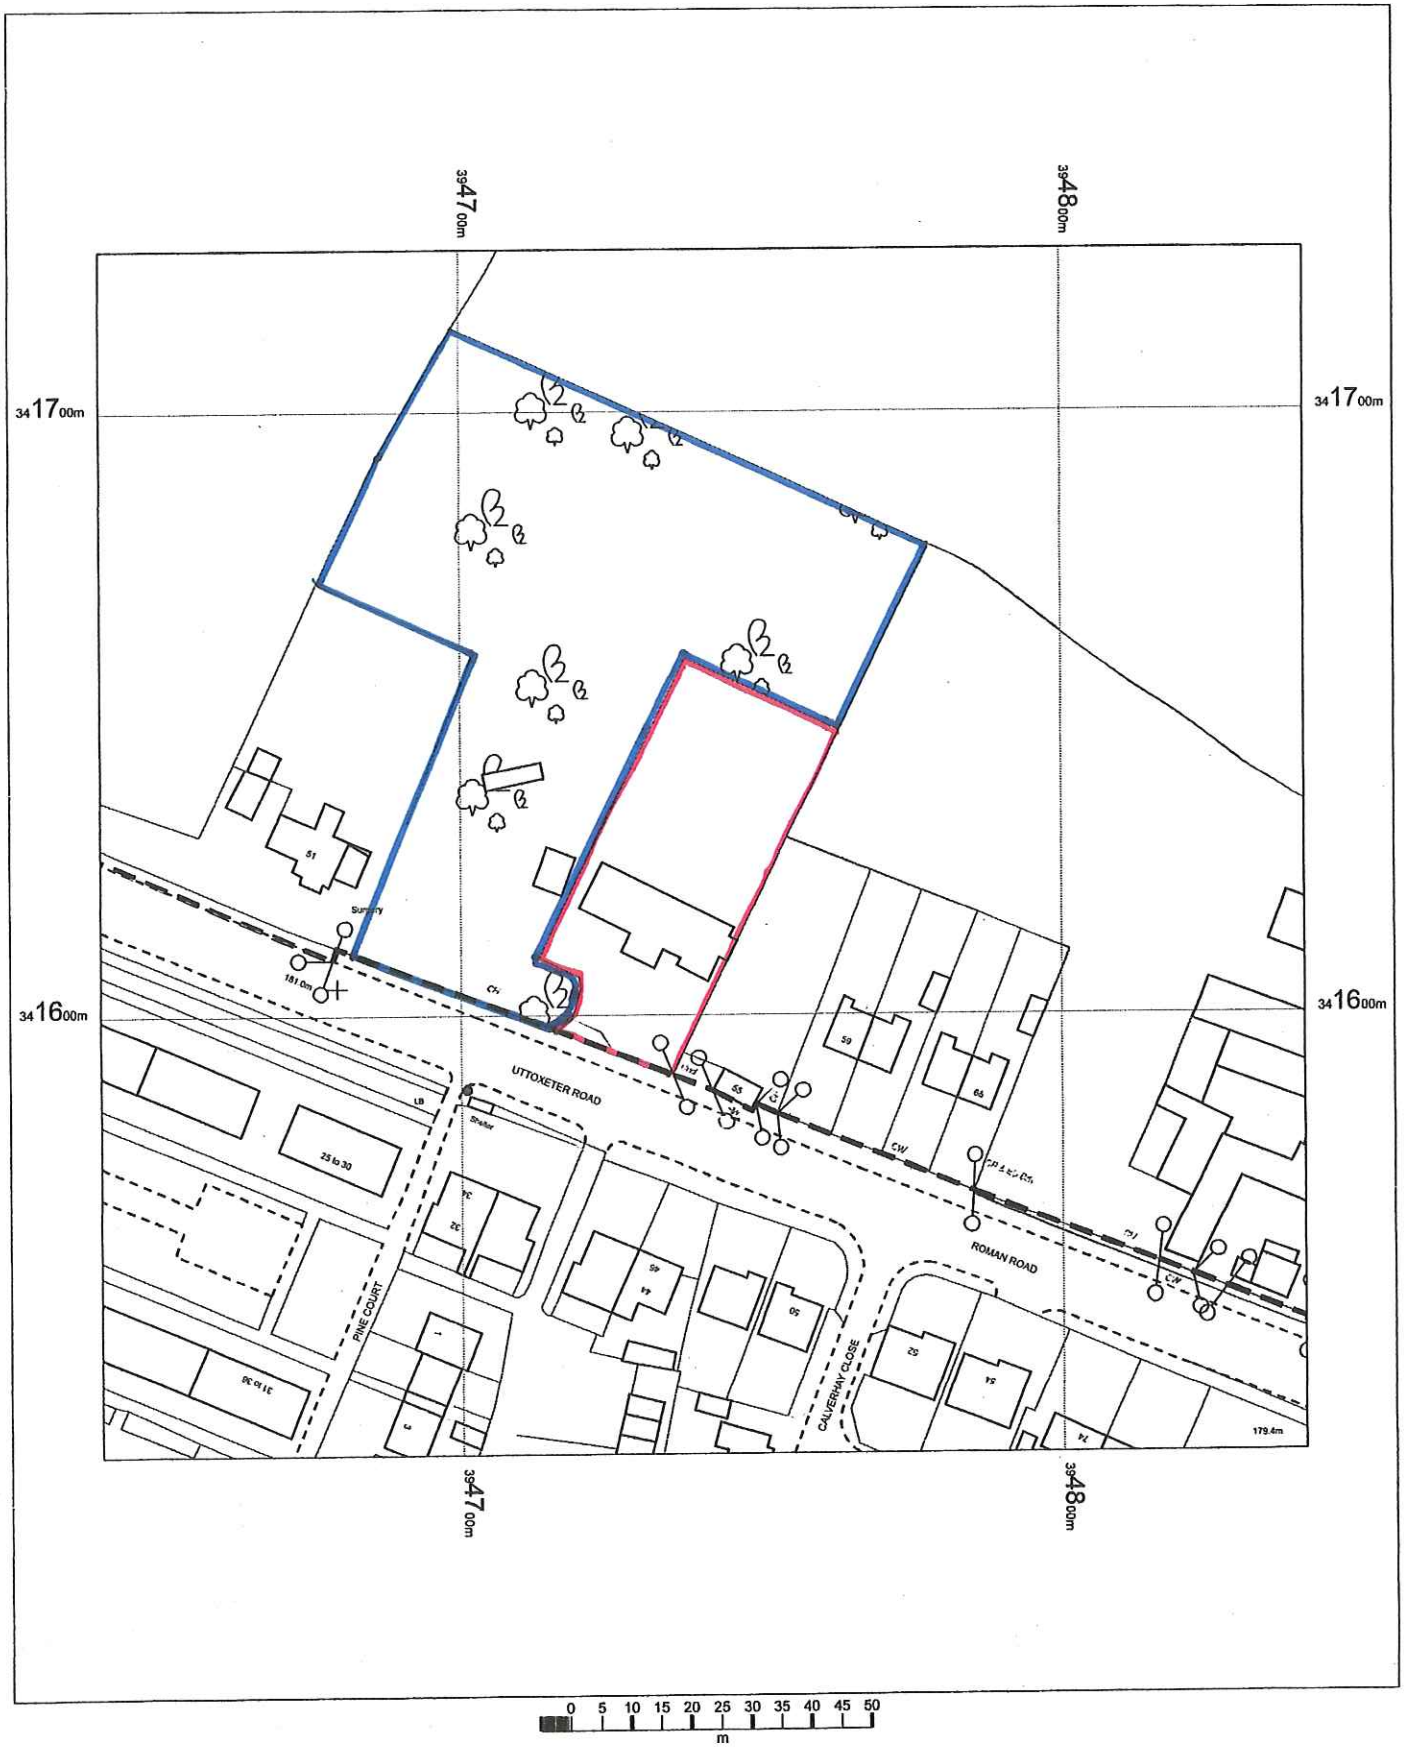


Allan House
53 Uttoxeter Road
Blythe Bridge
Stoke On Trent
ST11 9JG

OS MasterMap 1250/2500/10000 scale
15 June 2016, ID: MDP-00537426
www.malcolmhughes.co.uk

1:1250 scale print at A4, Centre: 394740 E, 341627 N

©Crown Copyright and database rights 2016 OS 100019980

N

MALCOLM HUGHES
LAND SURVEYORS
Chartered Land Surveyors
Tel: 0161 926 0650