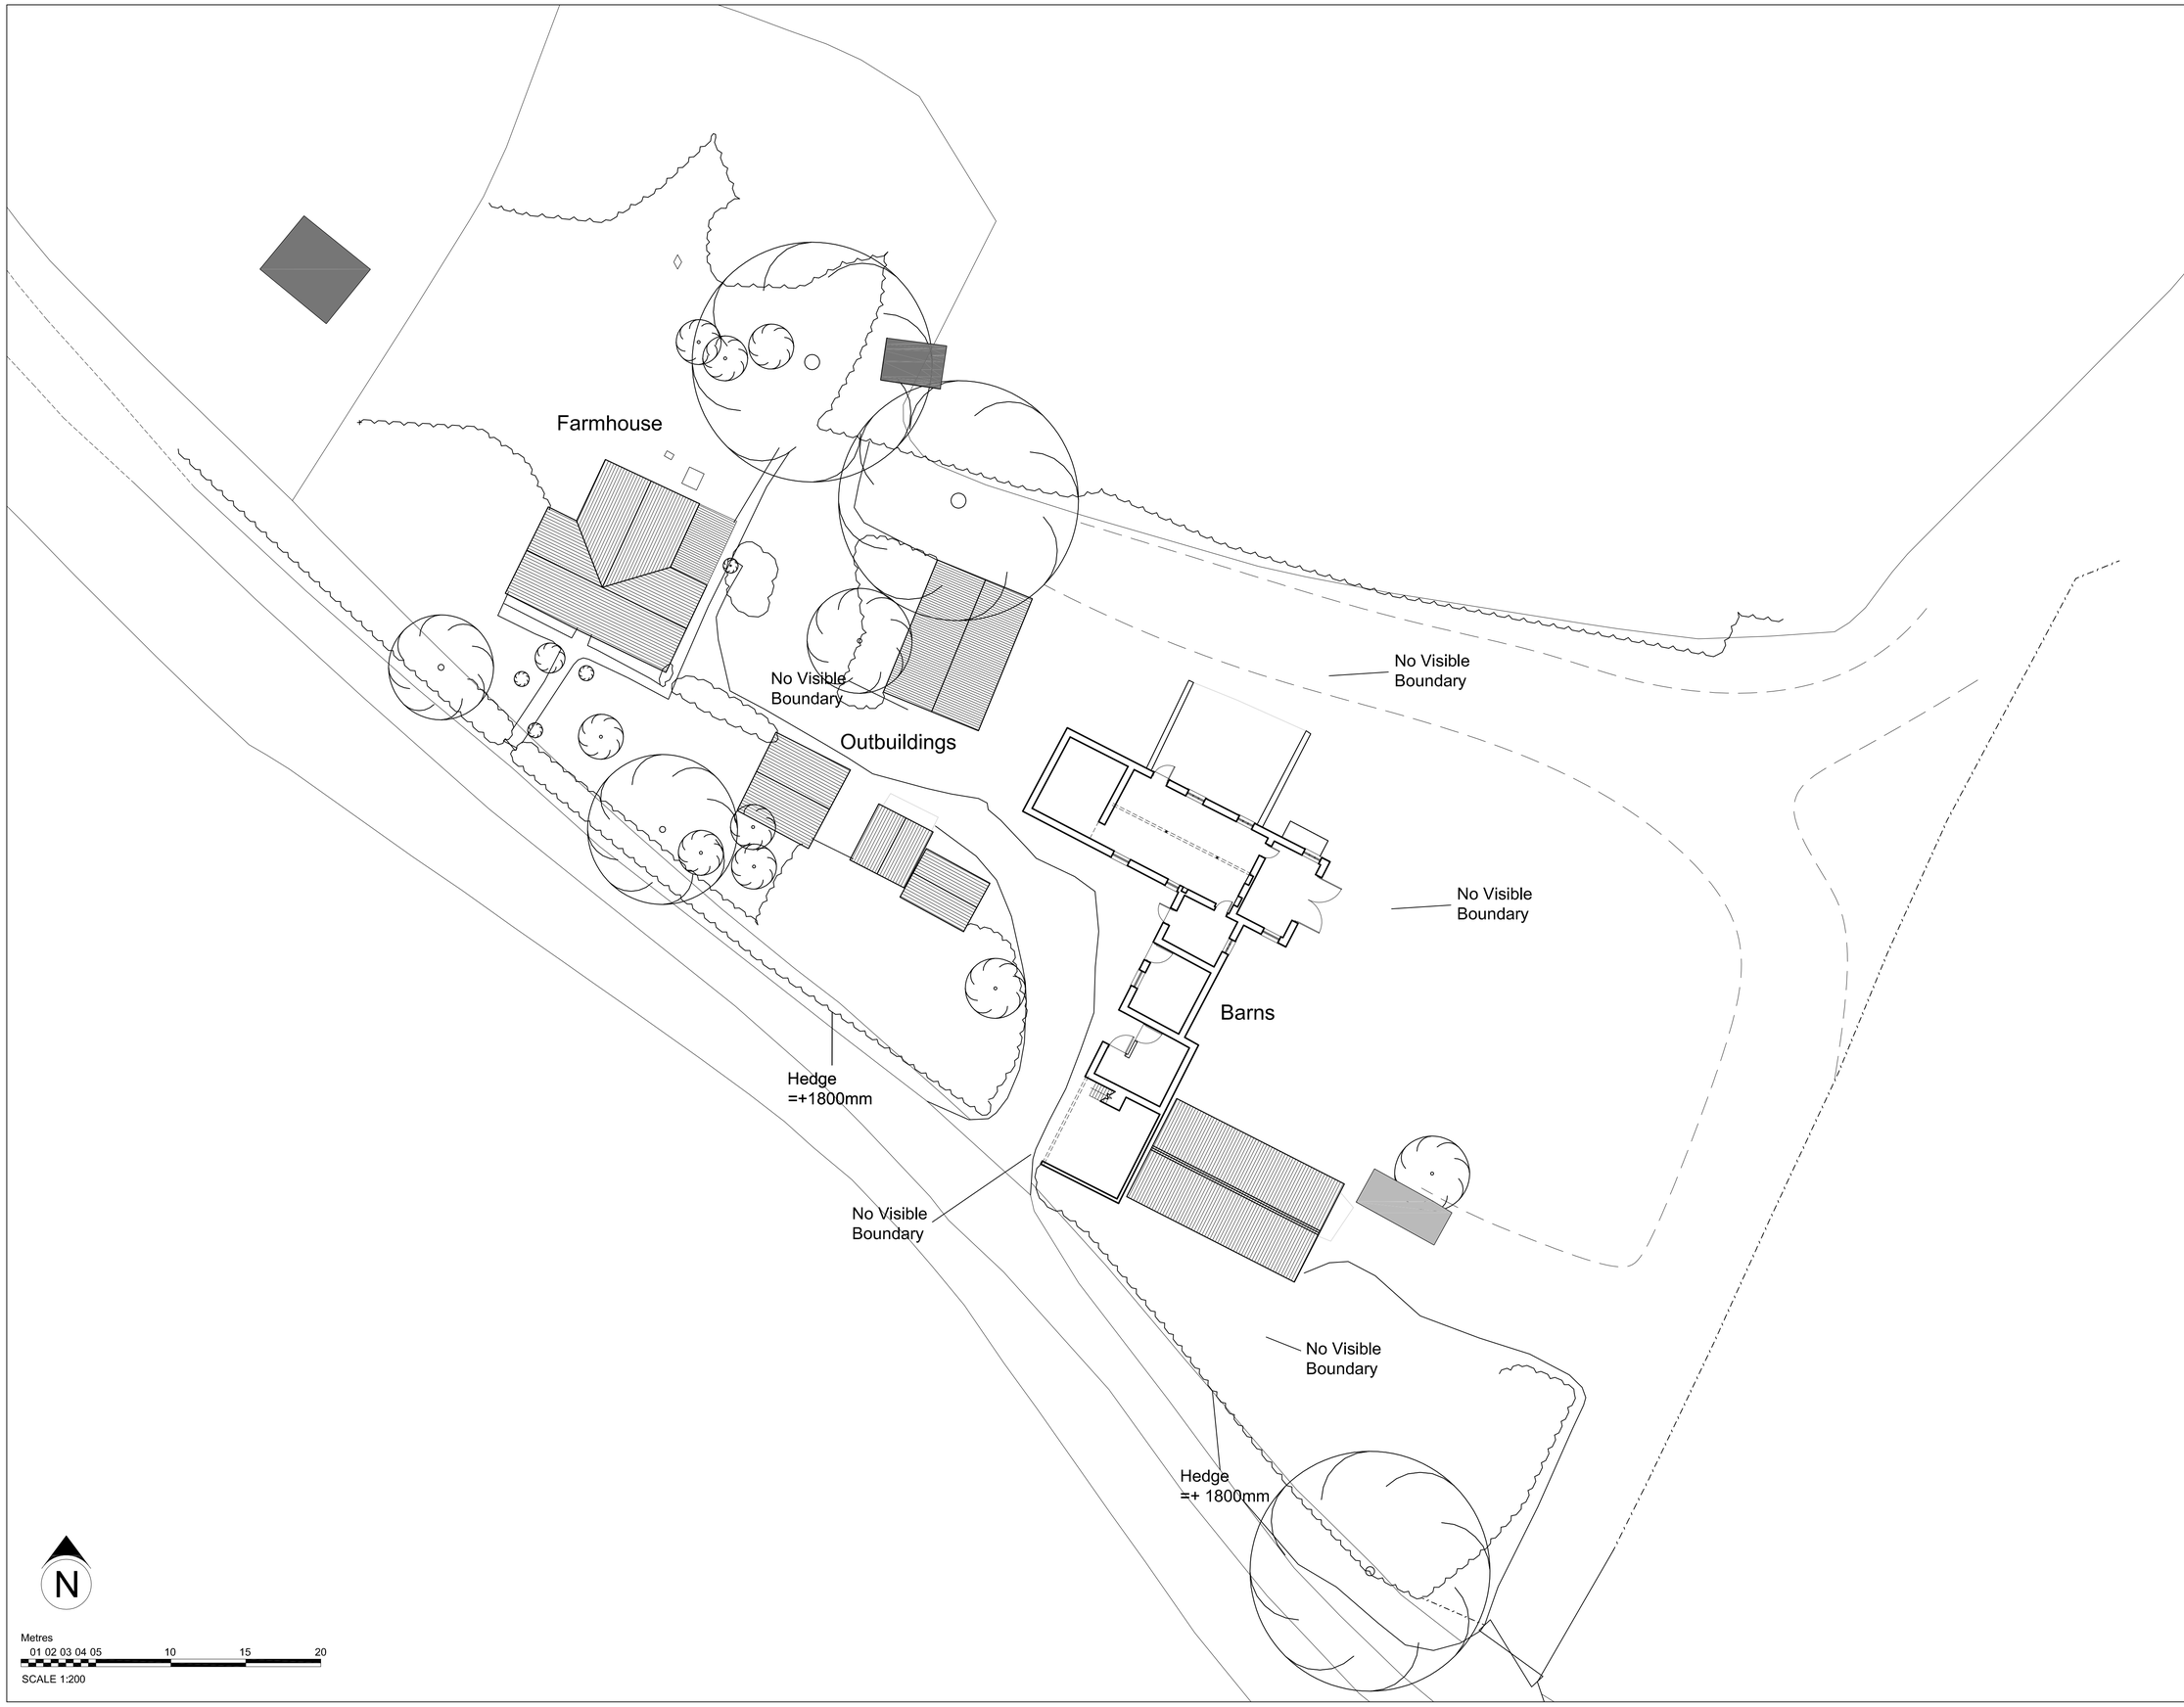

revisions

ref	date		drawn	chk'd
A	11/11/13	General revisions	JGR	EH
B	29/08/14	General revisions	JGR	EH
C	03/11/14	General revisions	KMM	EH
D	04/02/15	General revisions	JGR	EH
E	17/09/15	General revisions	TAP	EH
F	04/11/15	General revisions	JGR	EH
G	08/07/16	General revisions	JGR	EH

notes for construction

1. This drawing shall not be scaled to ascertain dimensions
2. Dimensions shall be checked and verified prior to work being commenced

Hayes & Partners

Architects
Historic Building Consultants

Atlas House
Old Hall Street
Macclesfield Cheshire SK10 2DT
Telephone 01625 426218
Fax 01625 511 732
hp@hayesandpartners.co.uk

job

Cloud Wood End Farm
Toft Green
Congleton
CW12 3QF

for Mr & Mrs Chiswell

Site and Block Plan
as Existing

scale	1:200@A1		
date	04/09/13		
drawn	M.S.B	checked	EH
number	3706_00_01	revision	G