

North West Elevation



North East Elevation

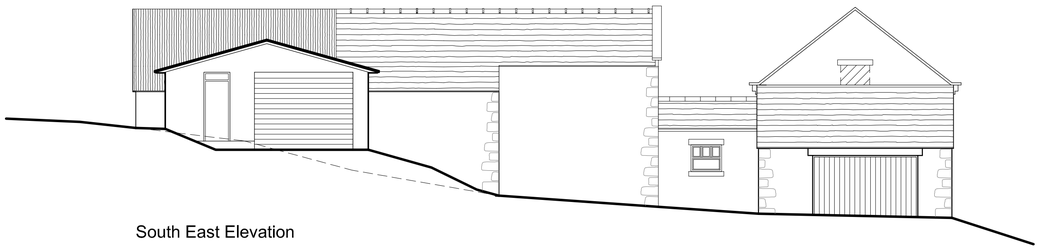

South East Elevation

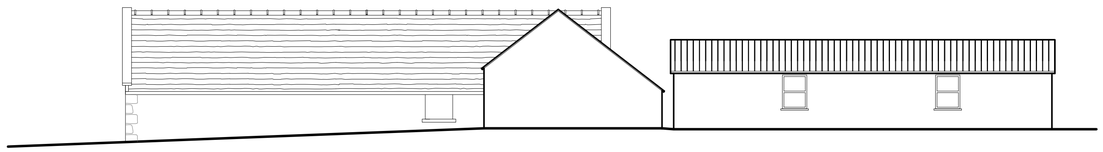

South West Elevation

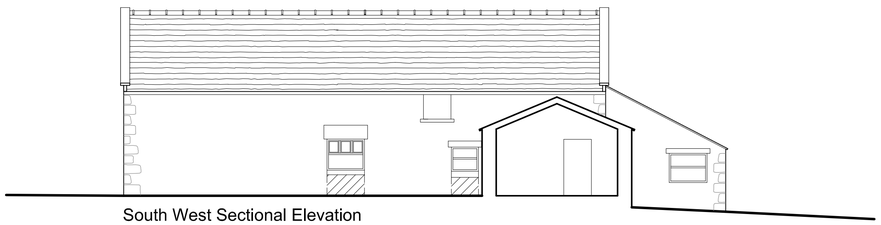

South West Sectional Elevation

Metres
01 02 03 04 05 10
SCALE 1:100

revisions

ref	date		drawn	chk'd
A	06/10/14	Garage block added	KMM	EH
B	17/09/15	General Revisions	TAP	EH
C	04/11/15	General Revisions	JGR	EH

notes for construction

1. This drawing shall not be scaled to ascertain dimensions
2. Dimensions shall be checked and verified prior to work being commenced

Hayes & Partners

Architects
Historic Building Consultants

Atlas House
Old Hall Street
Macclesfield Cheshire SK10 2DT
Telephone 01625 426218
Fax 01625 511 732
hp@hayesandpartners.co.uk

job

Cloud Wood End Farm
Toft Green
Congleton
CW12 3QF

for Mr & Mrs Chiswell

Elevations as Existing

scale	1:100@A1		
date	19/09/13		
drawn	JGR	checked	EH
number	3706_00_04	revision	C