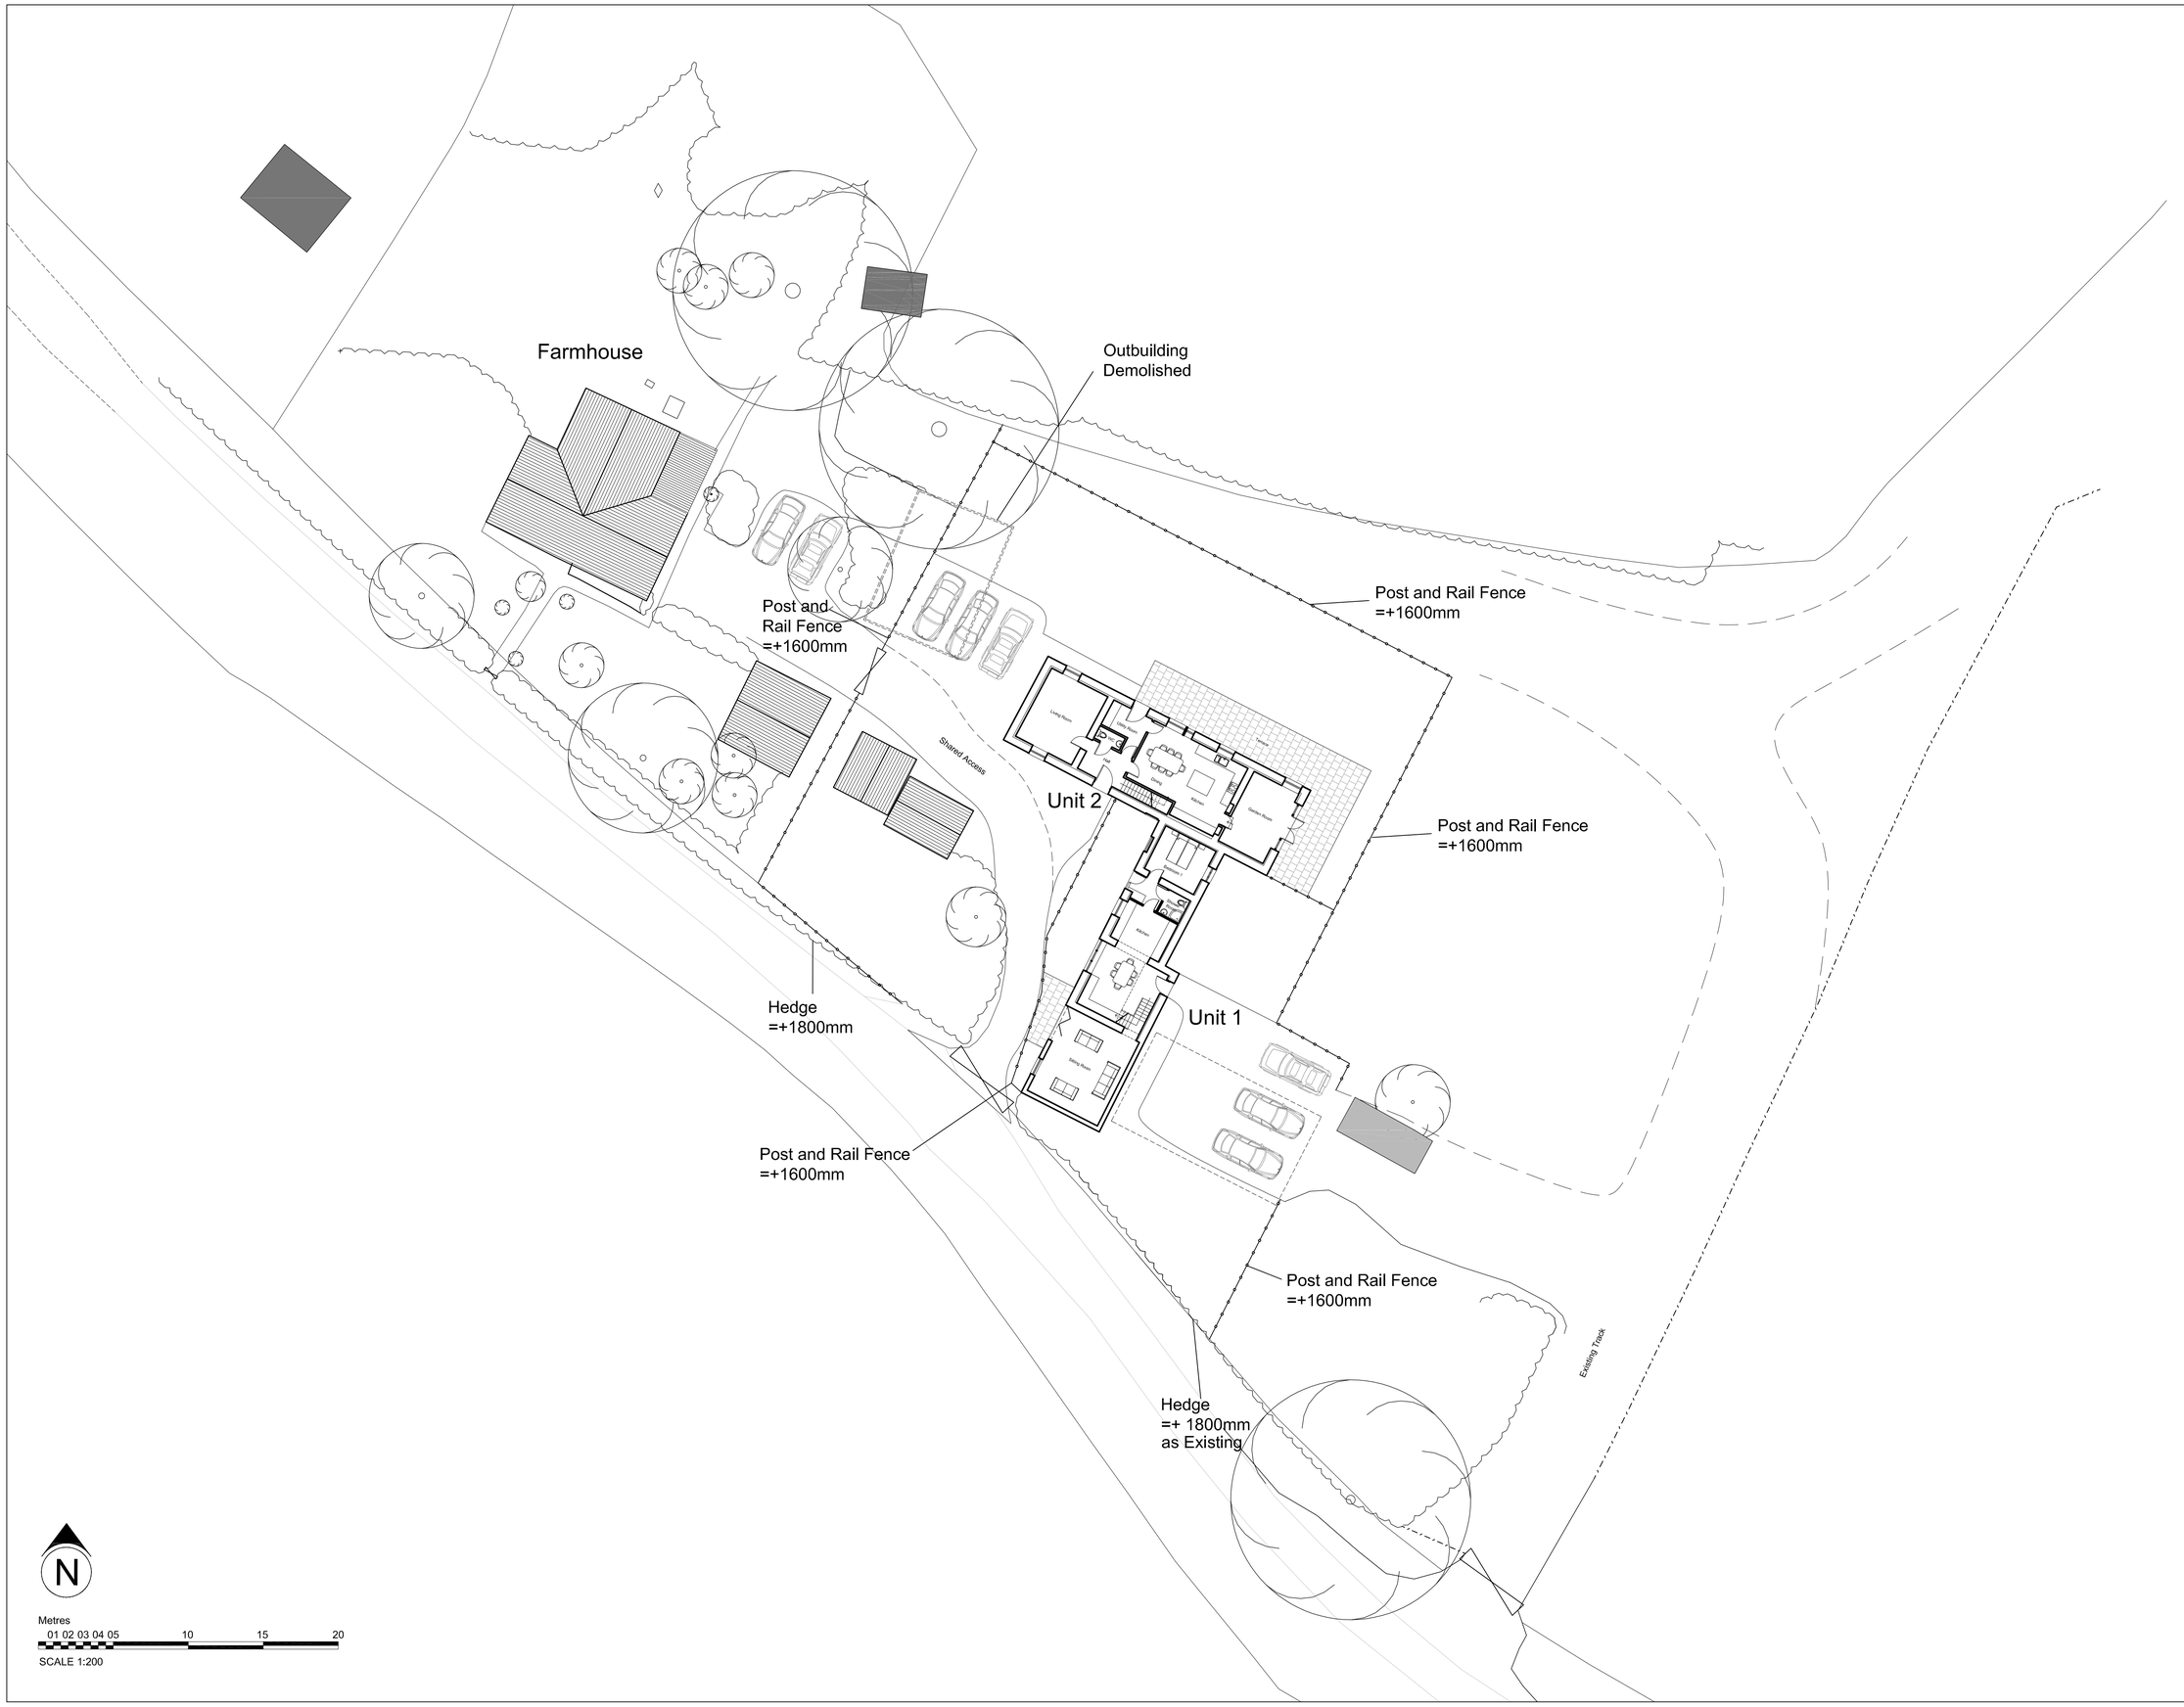

Revisions

Ref	Date		Drwn	Ch'kd
A	28/08/14	General revision	JGR	EH
B	03/11/14	Changes to Units 1 & 2	JGR	EH
C	18/05/15	General revision	JGR	EH
D	17/09/15	General revision	TAP	EH
E	04/11/15	General revision	JGR	EH
F	10/08/16	General revision	JGR	EH

notes for construction

1. This drawing shall not be scaled to ascertain dimensions
2. Dimensions shall be checked and verified prior to work being commenced

Hayes & Partners

Architects
Historic Building Consultants

Atlas House
Old Hall Street
Macclesfield Cheshire SK10 2DT
Telephone 01625 426218
Fax 01625 511 732
hp@hayesandpartners.co.uk

job
Cloud Wood End Farm
Toft Green
Congleton
CW12 3QF

for Mr & Mrs Chiswell

Site and Block Plan
as Proposed

scale	1:200@A1		
date	06/12/13		
drawn	JGR	checked	EH
number	3706_00_11	revision	F