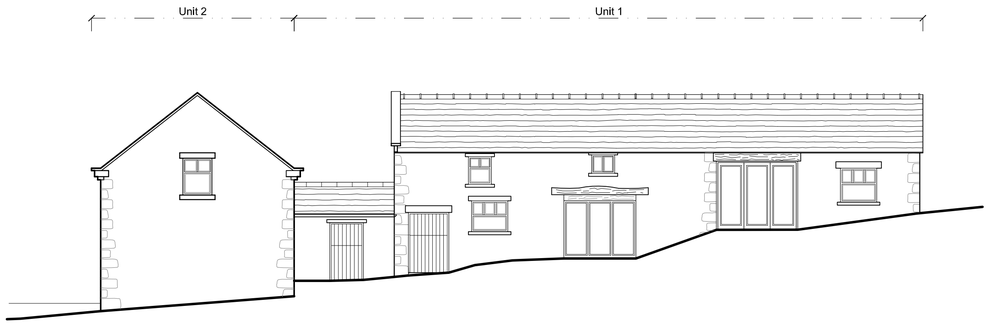

North West Elevation

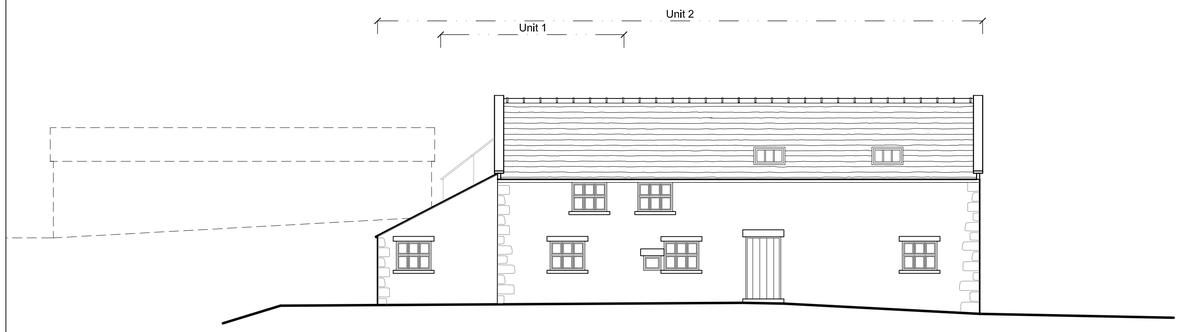

North East Elevation

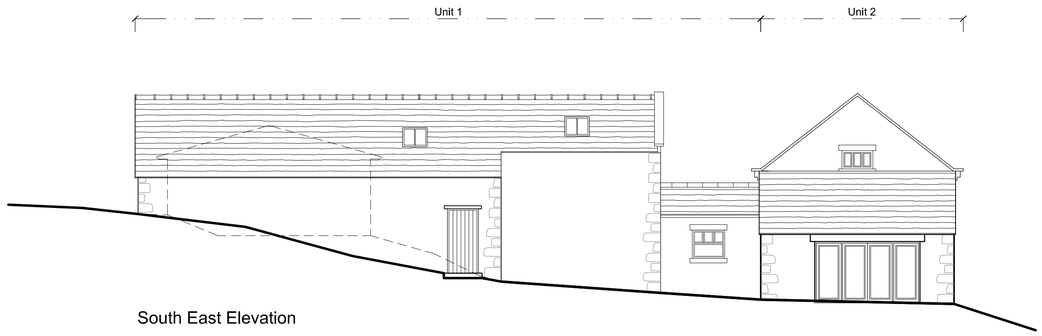

South East Elevation

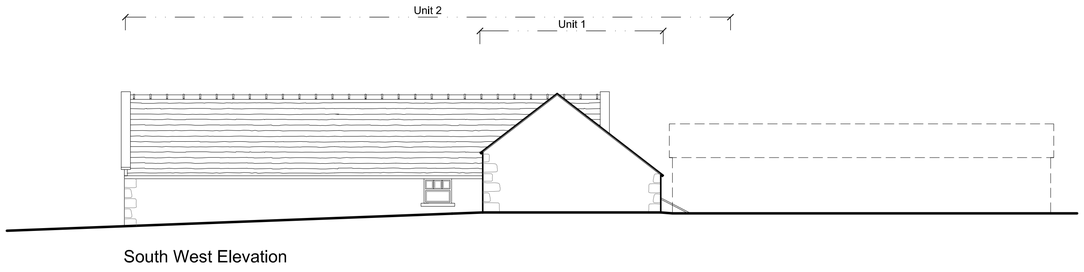

South West Elevation

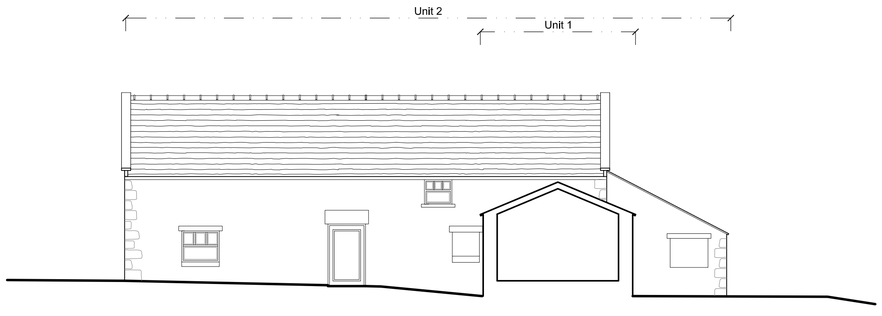

South West Sectional Elevation

Metres
01 02 03 04 05 10
SCALE 1:100

Revisions

Ref	Date		Drwn	Chkd
A	28/08/14	General revision	JGR	EH
B	27/10/14	General revision	KMM	EH
C	18/05/15	General revision	JGR	EH
D	17/08/15	General revision	TAP	EH
E	04/11/15	General revision	JGR	EH
F	08/07/16	General revision	JGR	EH

notes for construction

1. This drawing shall not be scaled to ascertain dimensions
2. Dimensions shall be checked and verified prior to work being commenced

Hayes & Partners

Architects
Historic Building Consultants

Atlas House
Old Hall Street
Macclesfield Cheshire SK10 2DT
Telephone 01625 426218
Fax 01625 511 732
hp@hayesandpartners.co.uk

job

Cloud Wood End Farm
Toft Green
Congleton
CW12 3QF

for Mr & Mrs Chiswell

Barn Units 1 & 2
Elevations as Proposed

scale	1:100@A1		
date	27/10/14		
drawn	KMM	checked	EH
number	3706_00_14	revision	F