APPENDIX 1 – SITE PLAN

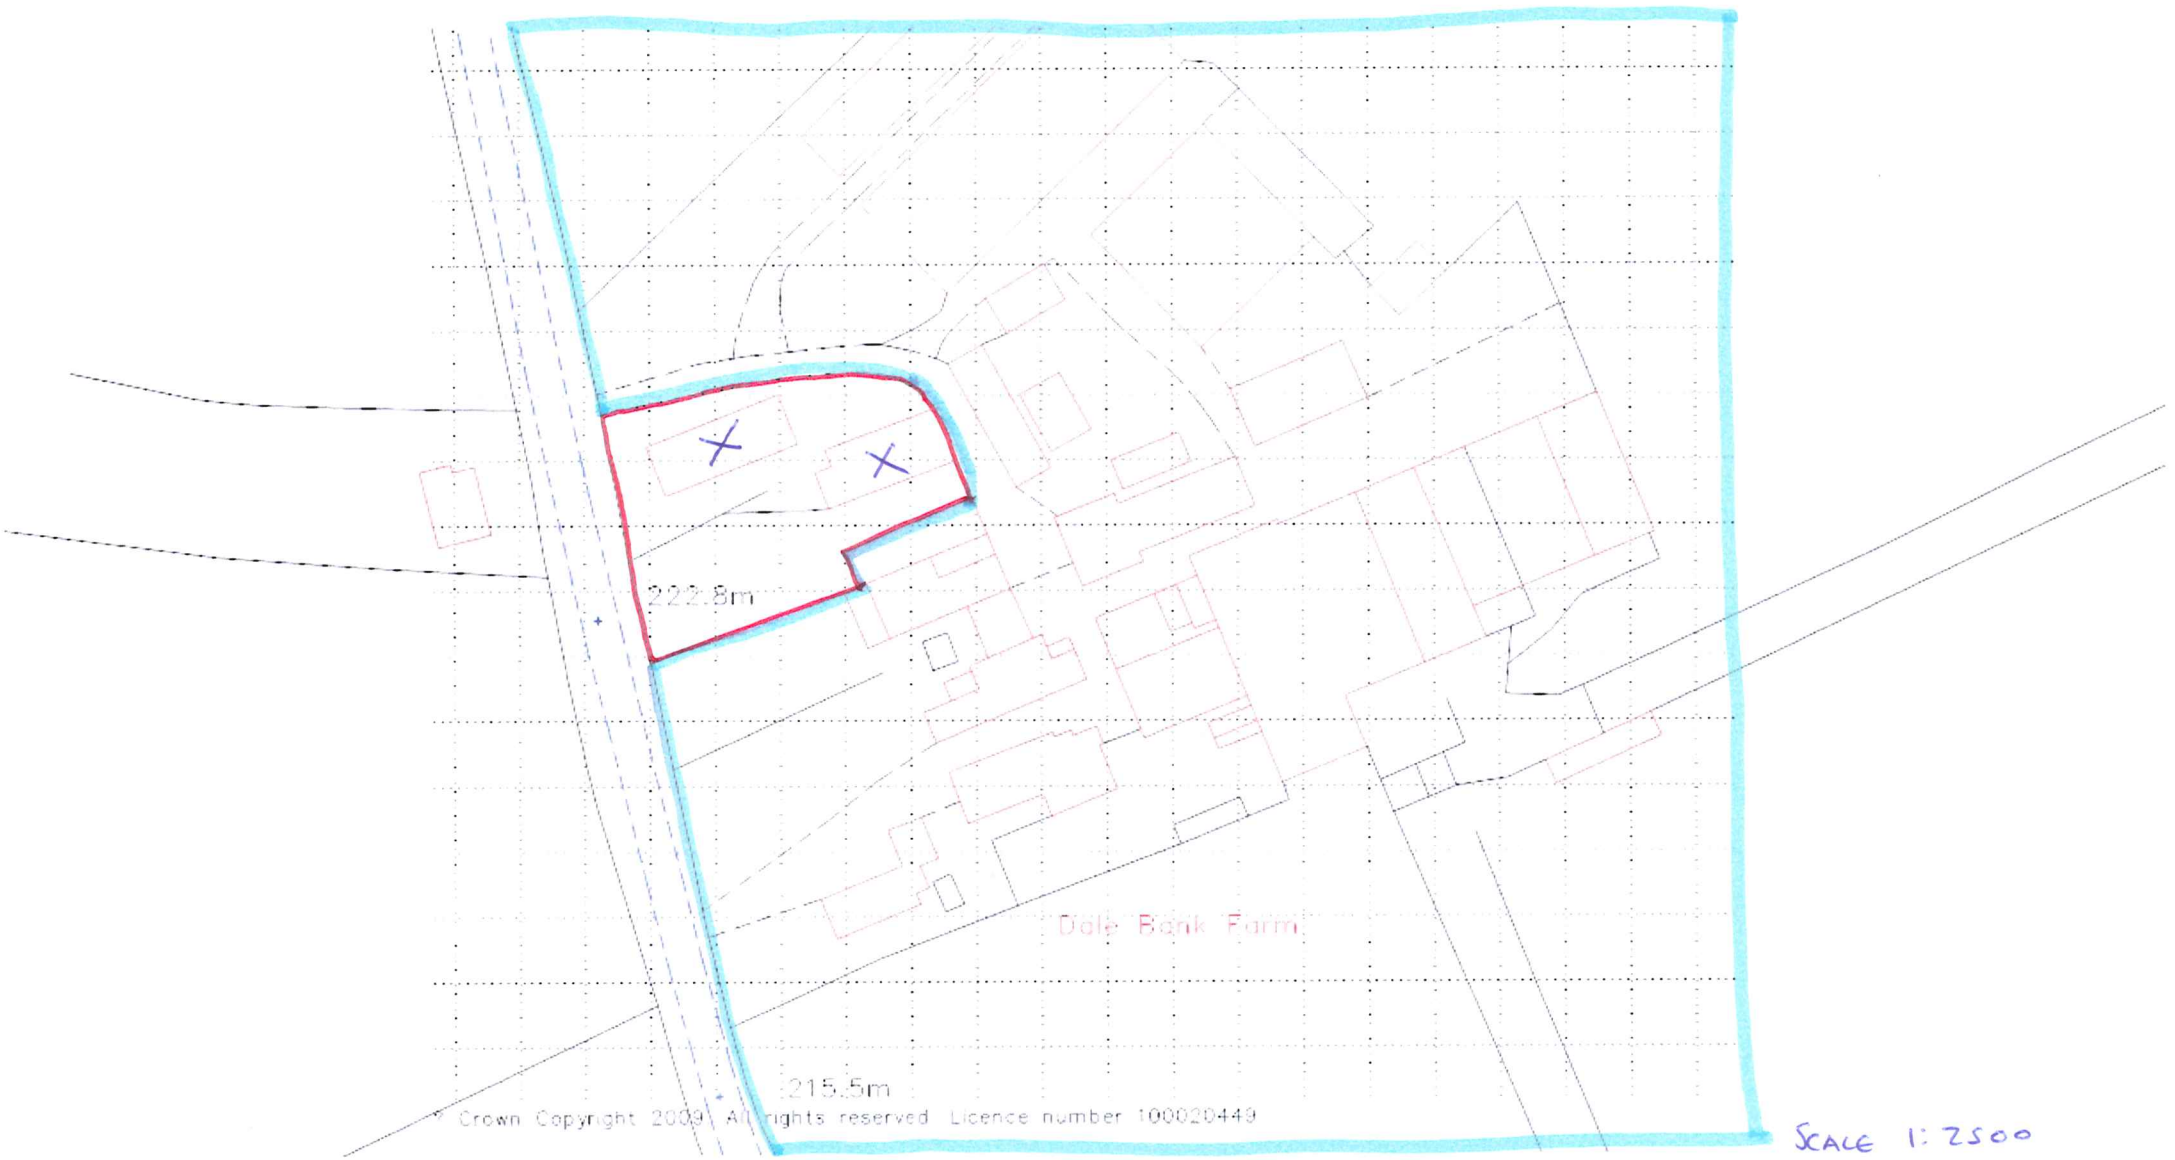
222.8m
Dale Bank Farm
215.5m
© Crown Copyright 2009. All rights reserved. Licence number 100020449

SCALE 1:2500