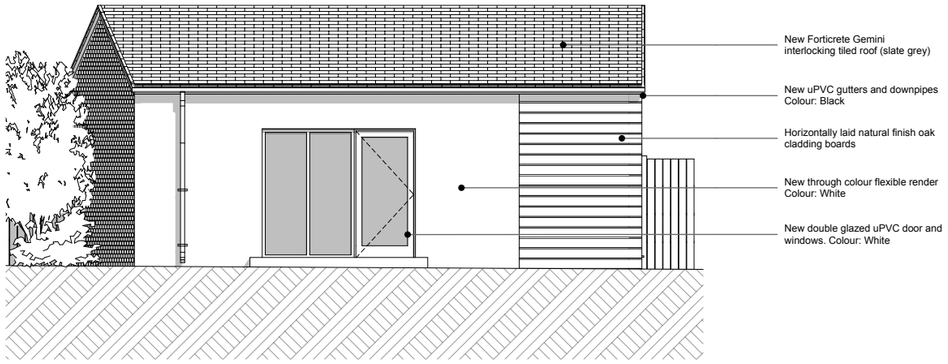

Proposed North Elevation

Scale 1:100 @ A3

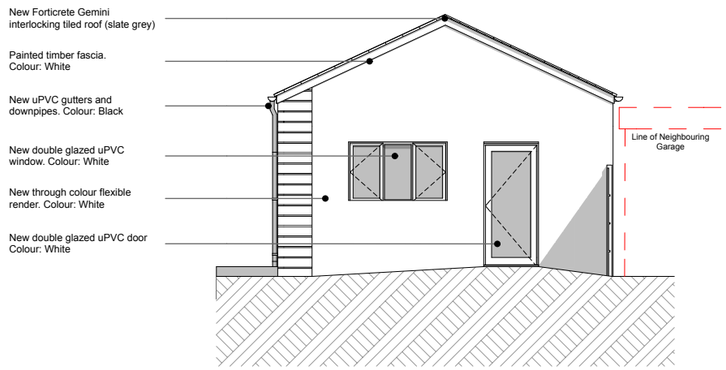

Proposed West Elevation

Scale 1:100 @ A3

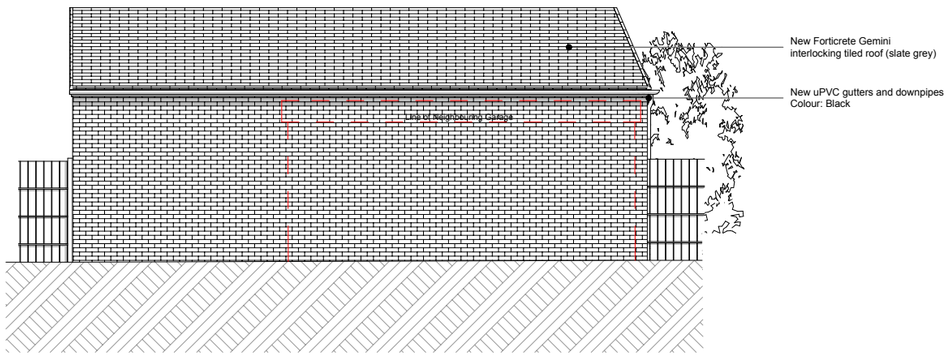

Proposed South Elevation

Scale 1:100 @ A3

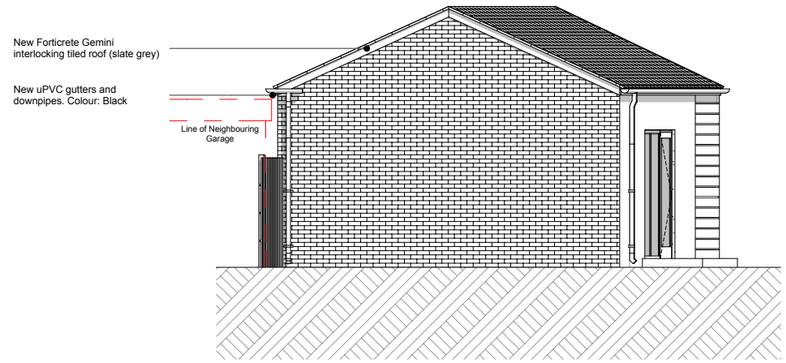

Proposed East Elevation

Scale 1:100 @ A3

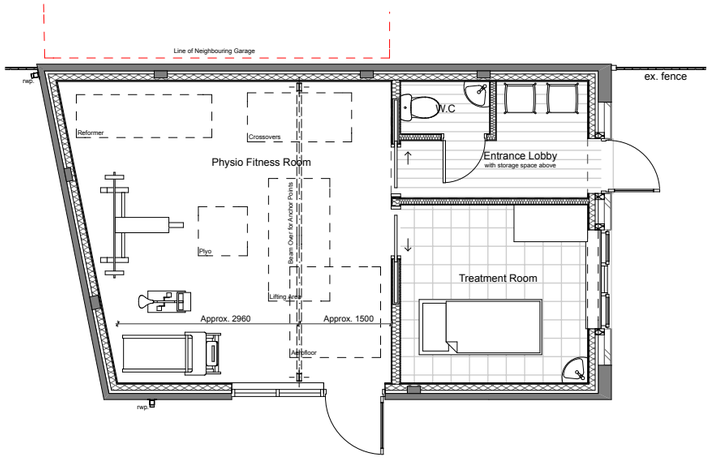

Proposed Ground Floor Plan

Scale 1:100 @ A3

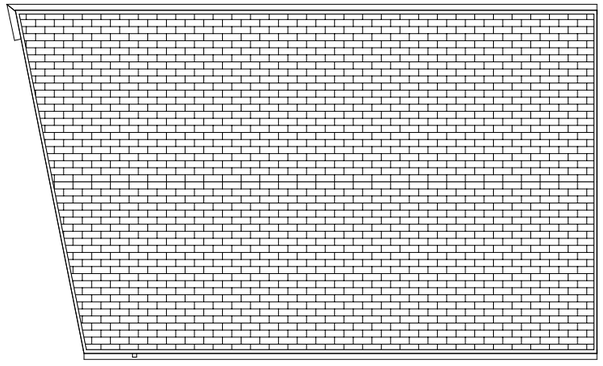

Proposed Roof Plan

Scale 1:100 @ A3

PLANNING ISSUE

© This drawing and the works depicted are the copyright of Lime Architecture Ltd and may only be reproduced with written permission. No alteration to the design or specification in part or whole to be made without the written approval of the Lime Architecture Ltd. All dimensions and levels depicted are subject to checking on site. Any discrepancies to be immediately notified to office of origin. Figured dimensions only to be used. Do not scale. The information contained in this drawing must only be used at the named location. The location of any services indicated on this drawing are approximate only and must be checked on site by the main contractor before commencing works. It is considered that a competent contractor will be able to identify hazards associated with the project from the information above, and take the necessary precautions to deal with any risks to health and safety.

Client:	**Mr P Williamson**
Project:	**Proposed Garage Conversion at 3 Teanhurst Close, Lower Tean, ST10 4NN**
Drawing Title:	**Proposed Plans & Elevations**
Drawing No.:	**2016-47-04**
Drawn:	**HC**
Date:	**09/09/2016**
Scale:	**1:100 @ A3**

Lime Architecture Ltd Park Lodge Buildings Bagots Park Abbots Bromley Staffordshire WS15 3ES Tel: 01283 821414 www.lime-architecture.co.uk email: info@lime-architecture.co.uk

lime architecture