- The Copyright of this drawing belongs to Jovinka Architectural Services and shall not be used or reproduced in any form without express permission. The Moral right of the author is hereby asserted - Copyright © 2007.
- Do not scale from this drawing - Work to figured dimensions only. All dimensions to be checked on site prior to the execution of any work.
- For the avoidance of doubt all dimensions are measured to wall structure and not the finishes unless otherwise stated.
- Where any discrepancy is found to exist within or between drawings and/or documents it should be reported to Jovinka Architectural Services immediately.
- Jovinka Architectural Services shall not be liable for any use of drawings and documents for any purpose other than for which the same were prepared by or on behalf of Jovinka Architectural Services.



Existing Front Elevation
(Scale 1:100)



Existing Side Elevation
(Scale 1:100)



Existing Rear Elevation
(Scale 1:100)

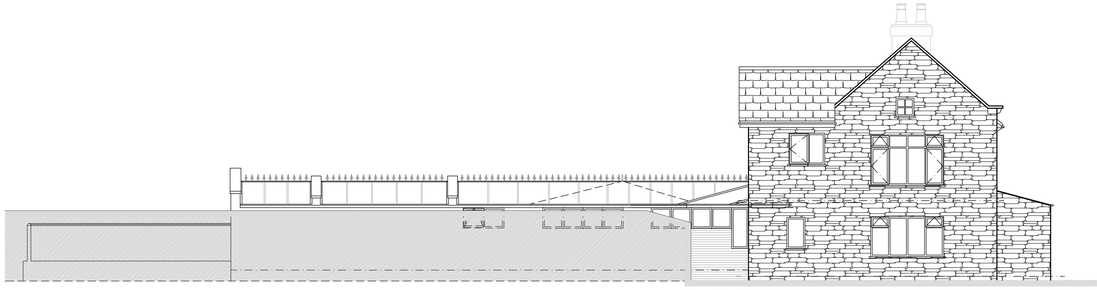

Existing Side Elevation
(Scale 1:100)

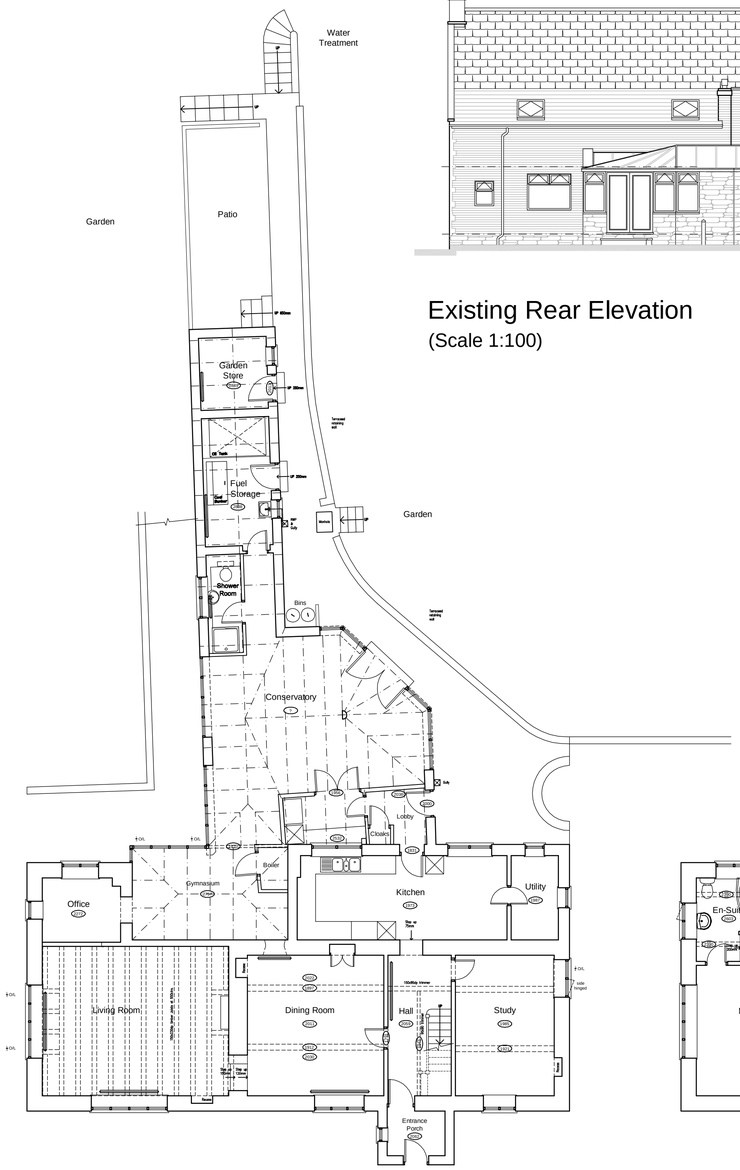

Existing Ground Floor Plan
(Scale 1:100)

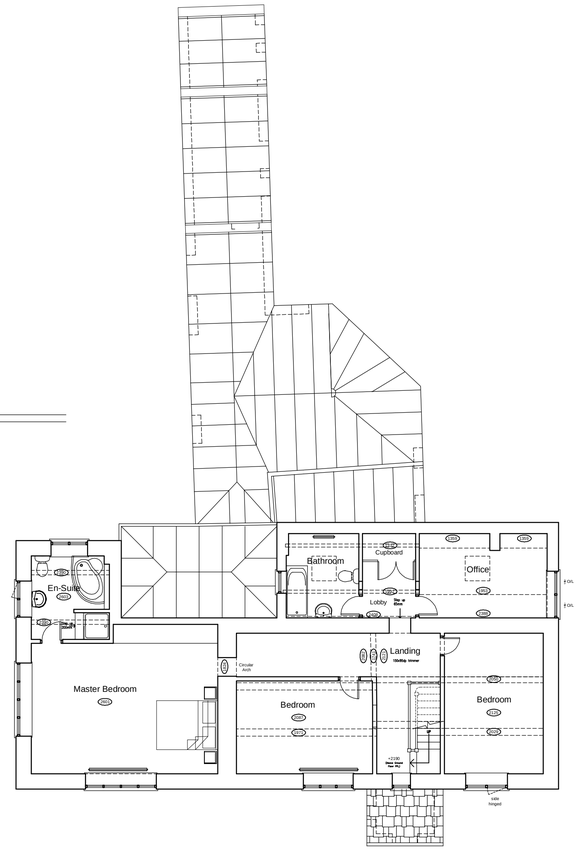

Existing First Floor Plan
(Scale 1:100)

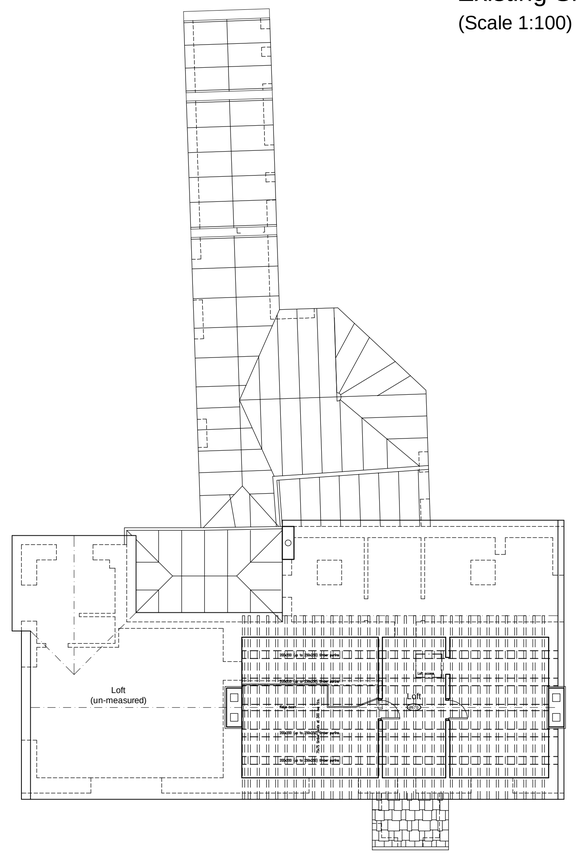

Existing Loft Plan
(Scale 1:100)

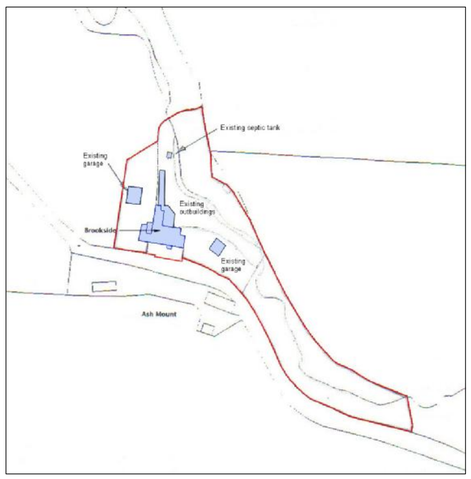

Location Plan (Scale 1:1250)

Rev B - 19.08.09 Flue shown to outrigger chimney
Rev A - 14.08.09 Survey updated after remedial work to existing roof

PROJECT:
Proposed extension and alterations to:-
"Brookside" Heaton,
Rushton Spencer,
Macclesfield, SK11 0SH

DRAWING:
Survey Drawing
(Revised 14.8.09)

Jovinka
2 The Crescent
Bredbury
Stockport
SK6 2DX

Tel: 0161 494 7198
Mobile: 07821938400

jm.elliott@ntlworld.com

SCALE:	DATE:	DRAWING NO:	REVISION:
1:100 @ A1	03.04.07.	0710-01	B