NOTE - DO NOT SCALE FROM DRAWING

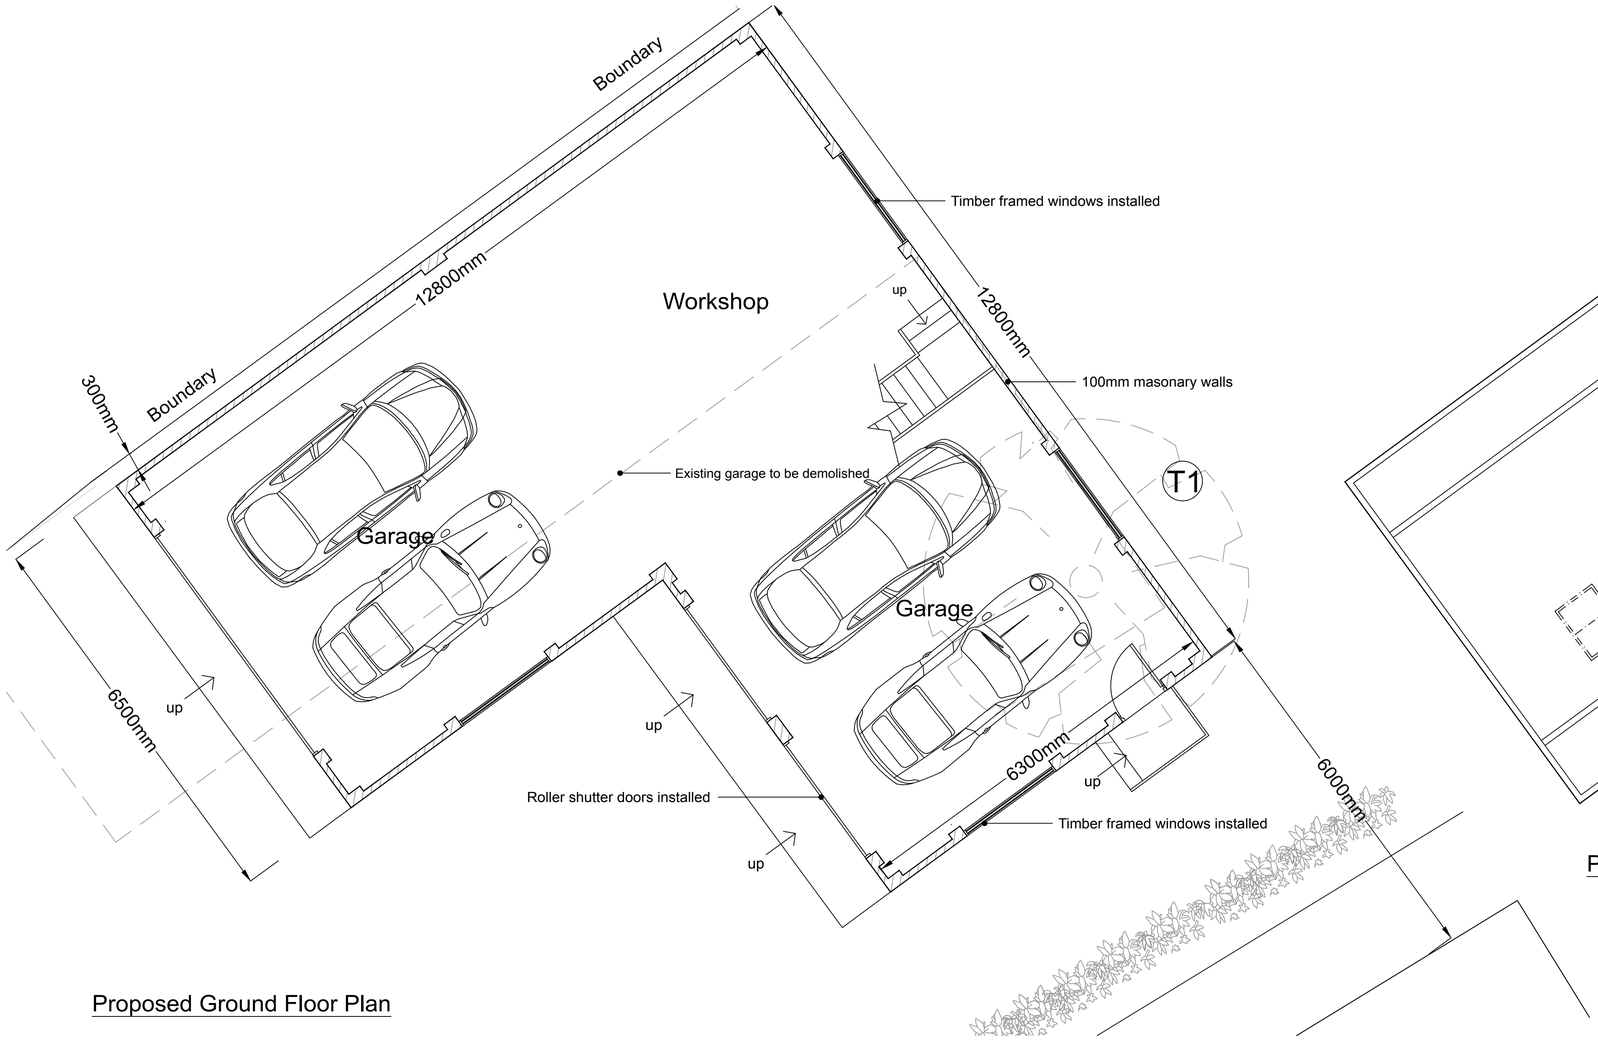

Proposed Ground Floor Plan

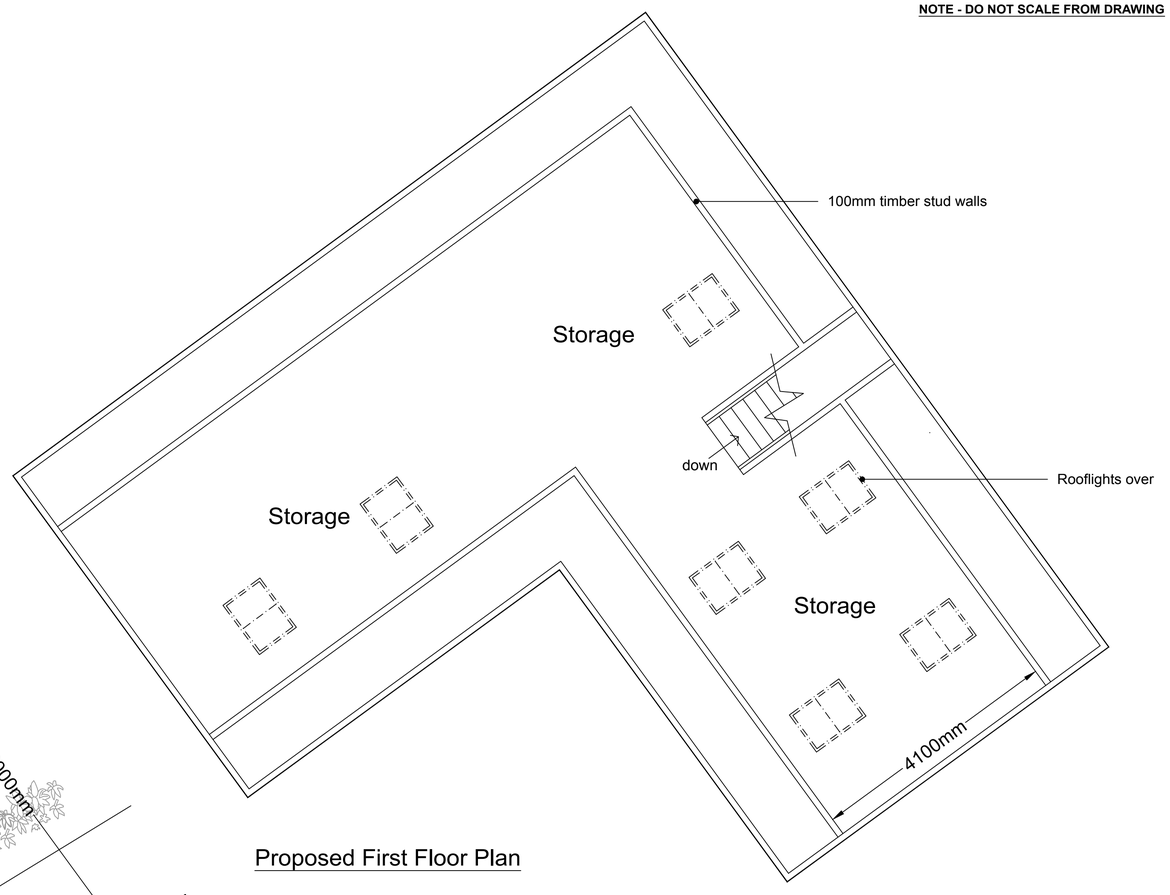

Proposed First Floor Plan

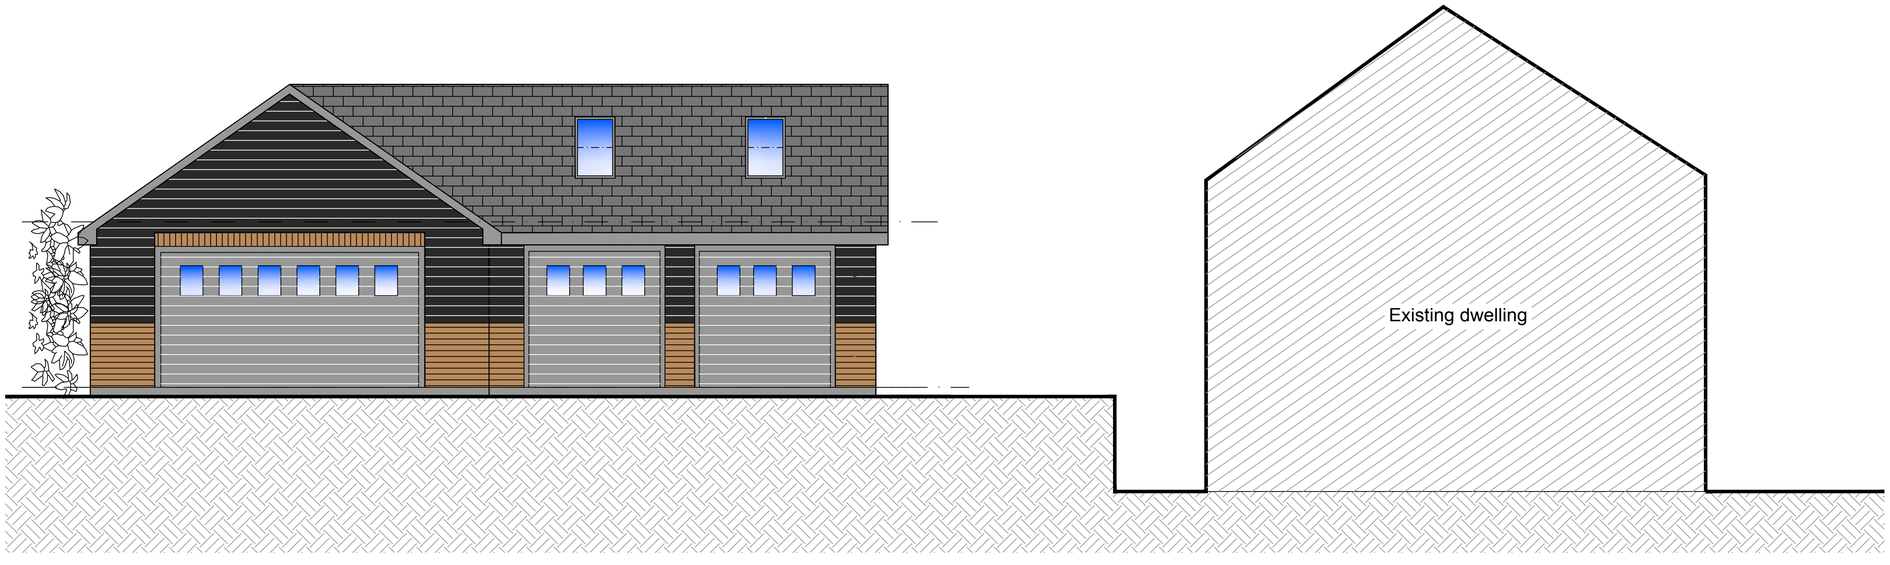

Proposed Front Elevation

FOREFRONT
DEVELOPMENT CONSULTING

9 Britannia Park, North Road, Stoke on Trent, ST6 2PZ
Office 01782 216912 WWW.FOREFRONTDC.UK

CLIENT

MR M JONES

PROJECT

Proposed demolition of existing garage and erection of garage with workshop and storage over at Micklea Farm, Micklea Lane, Longsdon. Staffs. ST9 9QA

TITLE

Proposed Floor Plans and Elevation

SCALE	DRAWN
1:50 @ A1	ATG
DRG NO.	DATE
16-131-03	29 / 08 / 16

REV.	DESCRIPTION	DATE

The contents of this drawing are the copyright of Forefront Development Consulting