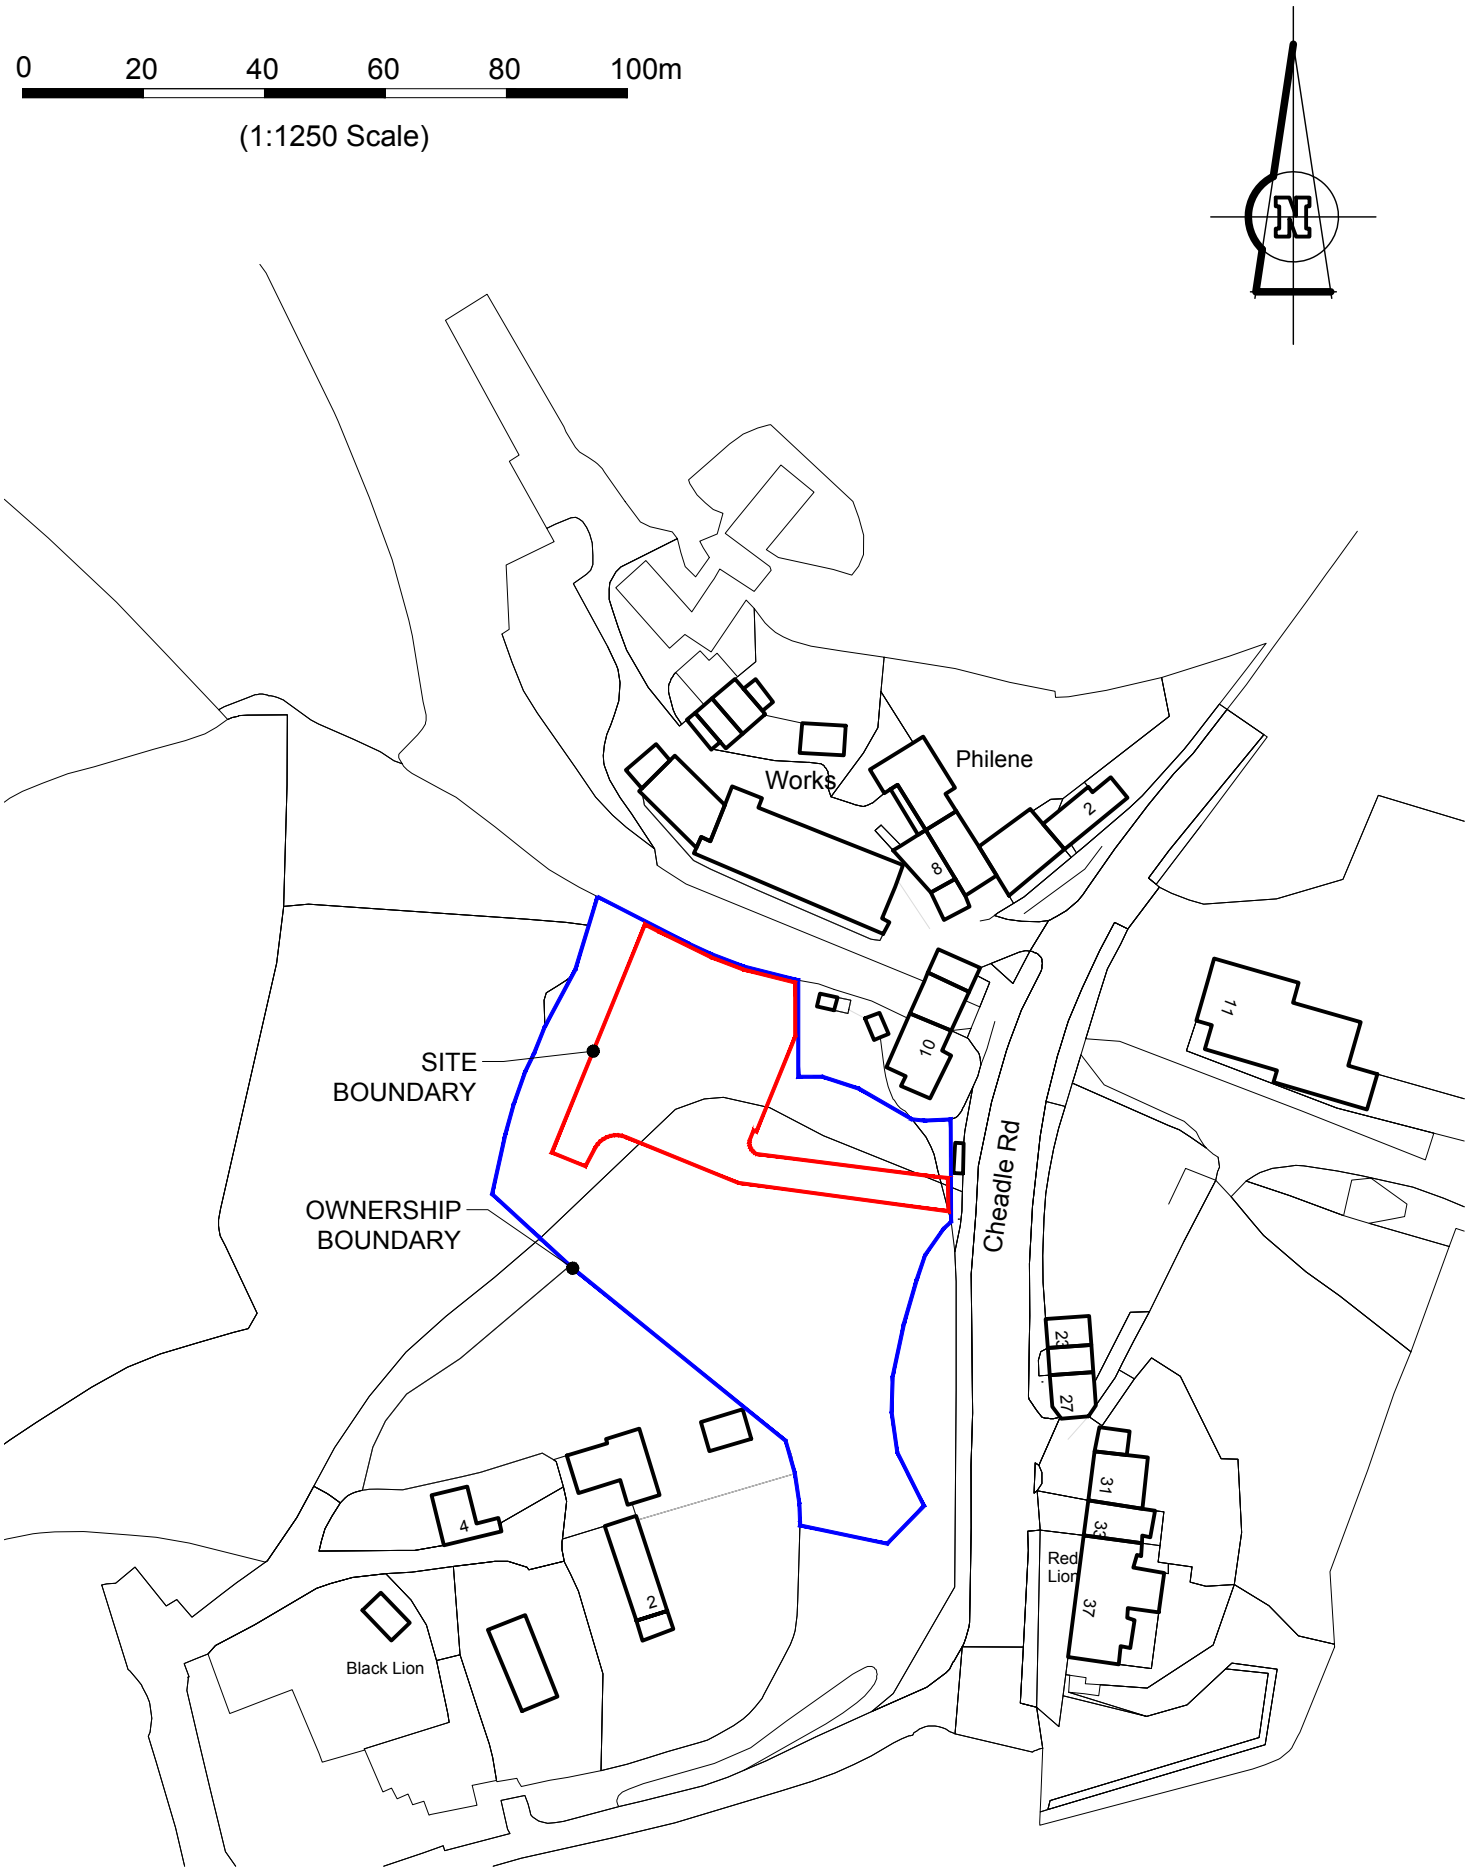


NOTES:

NEXT PHASE
PLANNING & DEVELOPMENT
Chartered Planning & Development Surveyors

HEAD OFFICE
Vantage Suite, Virage Point,
Green Lane, Cannock, Staffs, WS11 0NH
tel: 01543 571718

LONDON OFFICE
16 Upper Woburn Place, London, WC1H 0BS
tel: 020 3741 8225

www.nextphasedevelopment.co.uk

Job: Cheadle Road

Title: Site Location

Client: Mr J Arnold

Date: September 2016

Scale: 1:1250 @A4

Drawn By: SS

Drawing No. 0255-01/01a