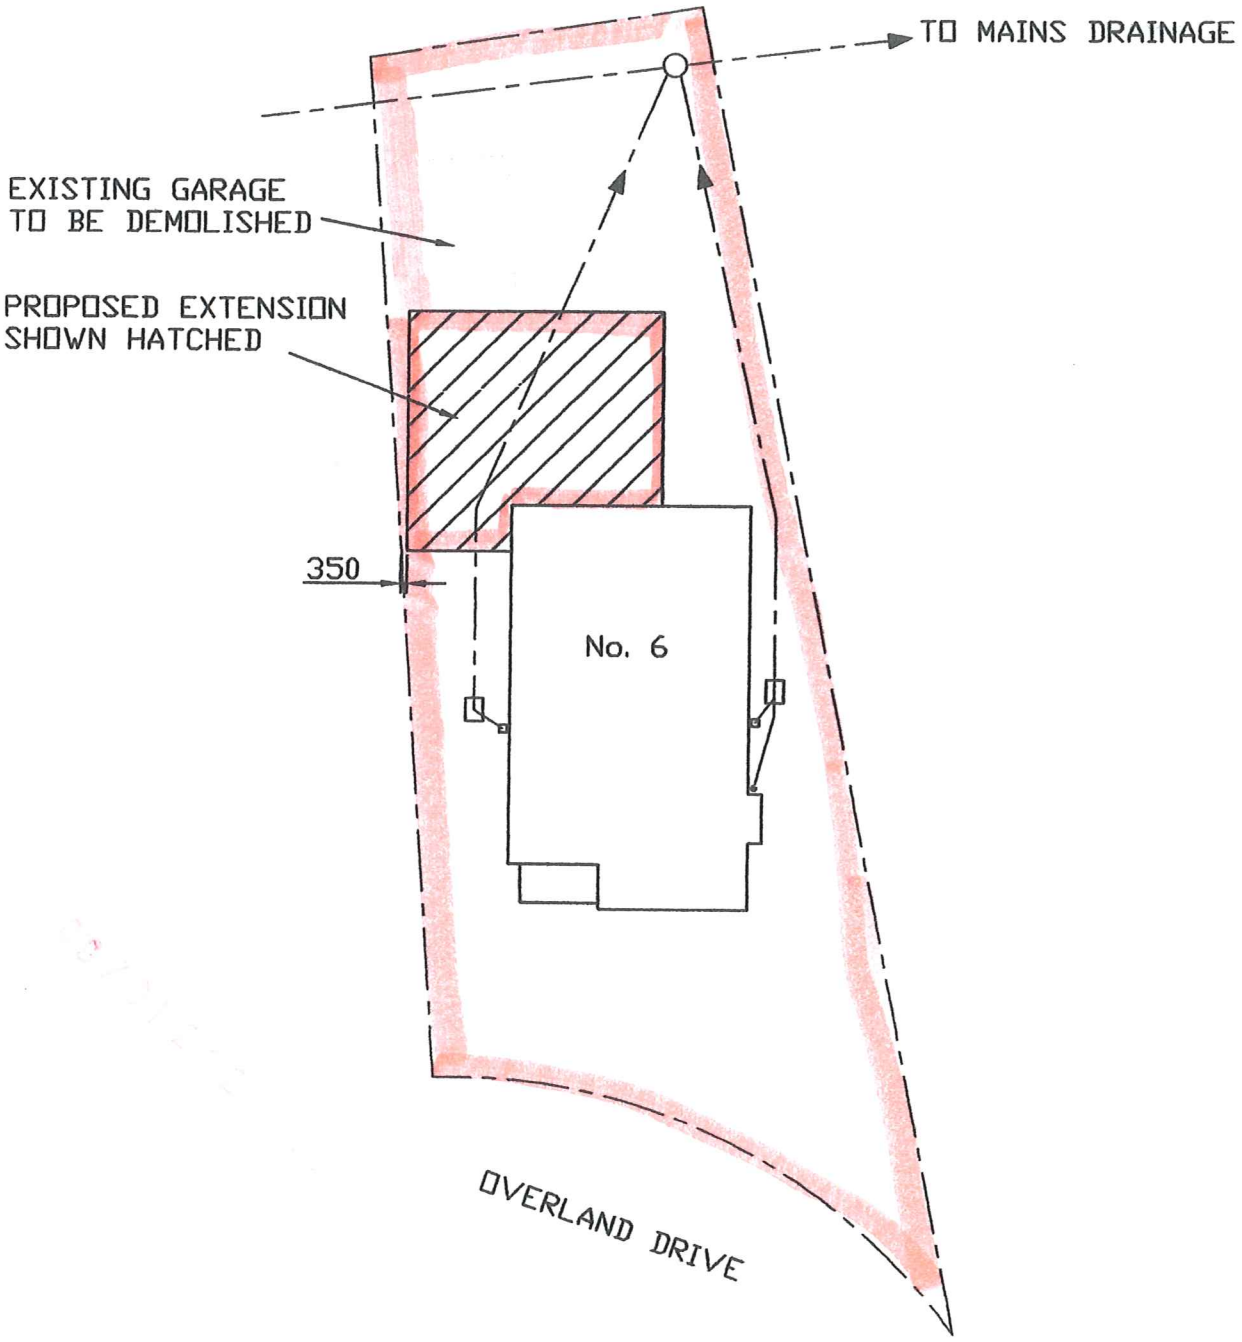

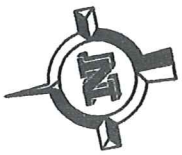

A	DEC 09	R.D.	FIRST ISSUE
REVISION	DATE	DRAWN BY	REVISION

SCALE: 1:500

TITLE: SITE PLAN FOR PROPOSED SIDE & REAR EXTENSION at:
6 OVERLAND DRIVE BROWN EDGE
ST68RS for: Mr & Mrs D Owen

Sheet Size A3 | DRG.No. 001/09 SHT 2

TITLE NUMBER

SF461880

N

STAFFORDSHIRE : STAFFORDSHIRE MOORLANDS

ORDNANCE SURVEY MAP REFERENCE: SJ9053NW

SCALE 1:1250 Enlarged from 1/2500

©CROWN COPYRIGHT. Produced by HMLR. Further reproduction in whole or in part is prohibited without the prior written permission of Ordnance Survey. Licence Number GD 272728.



SHT 2. LOCATION PLAN. 001/09

PROPOSED EXTENSION:

@ 6 OVERLAND DRIVE

BROWN EDGE ST6 8RF

H.M. LAND REGISTRY NJ 10/2002