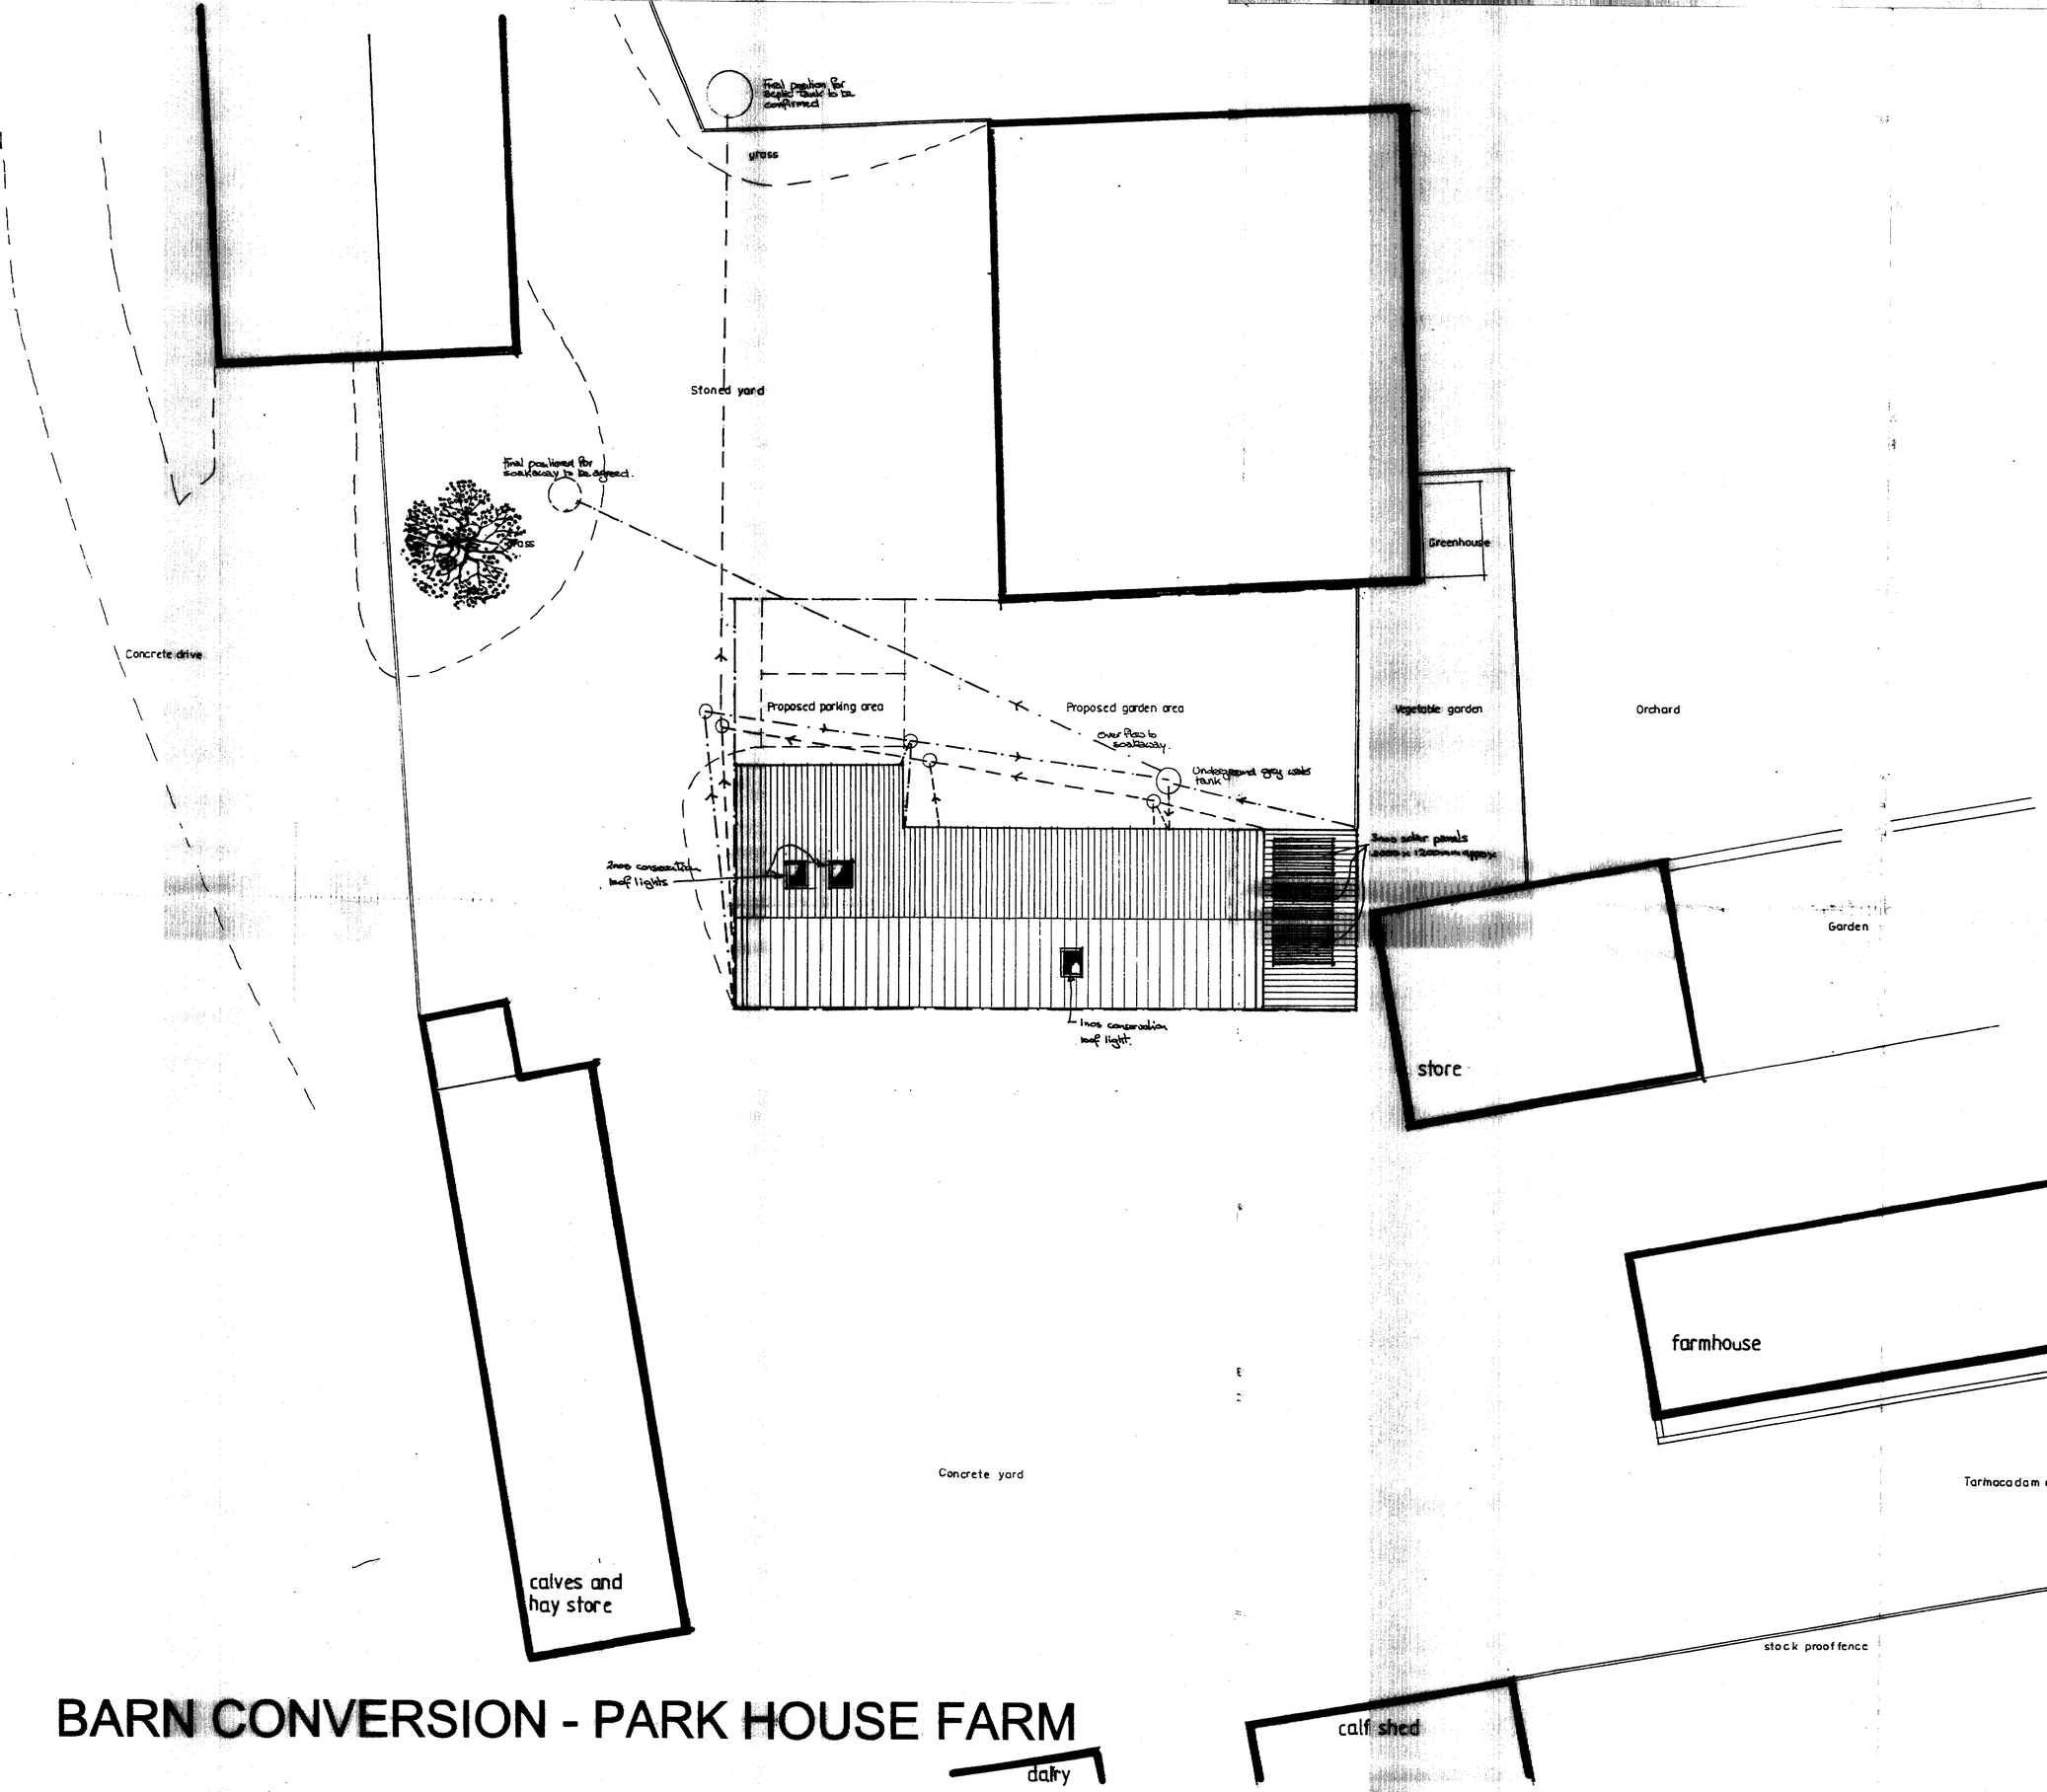

BARN CONVERSION - PARK HOUSE FARM

Copyright

This drawing is copyright and may not be reproduced without our permission. No responsibility is accepted for any unauthorised alterations. Scaled dimensions should not be taken from this drawing unless authorised.

Revisions

A.	20-12-09	Amendments & scales added to drawing

North

Client
Mr & Mrs J Sigley

Drawing Status
PLANNING

Project
Barn Conversion
Park House Farm
Folly Lane, Consall
Staffordshire
ST9 0AB

Drawing Title
Proposal A
SITE PLAN

Agent
S.D.S Gregory
5 King Edward Terrace
Whichford
Shipston-on-Stour
Warwickshire CV36 5PL

Date	JUL 2009
By	SDSG
Scale	1:100 @ A1

Drawing Number: G 045 - 003
Revision: A.