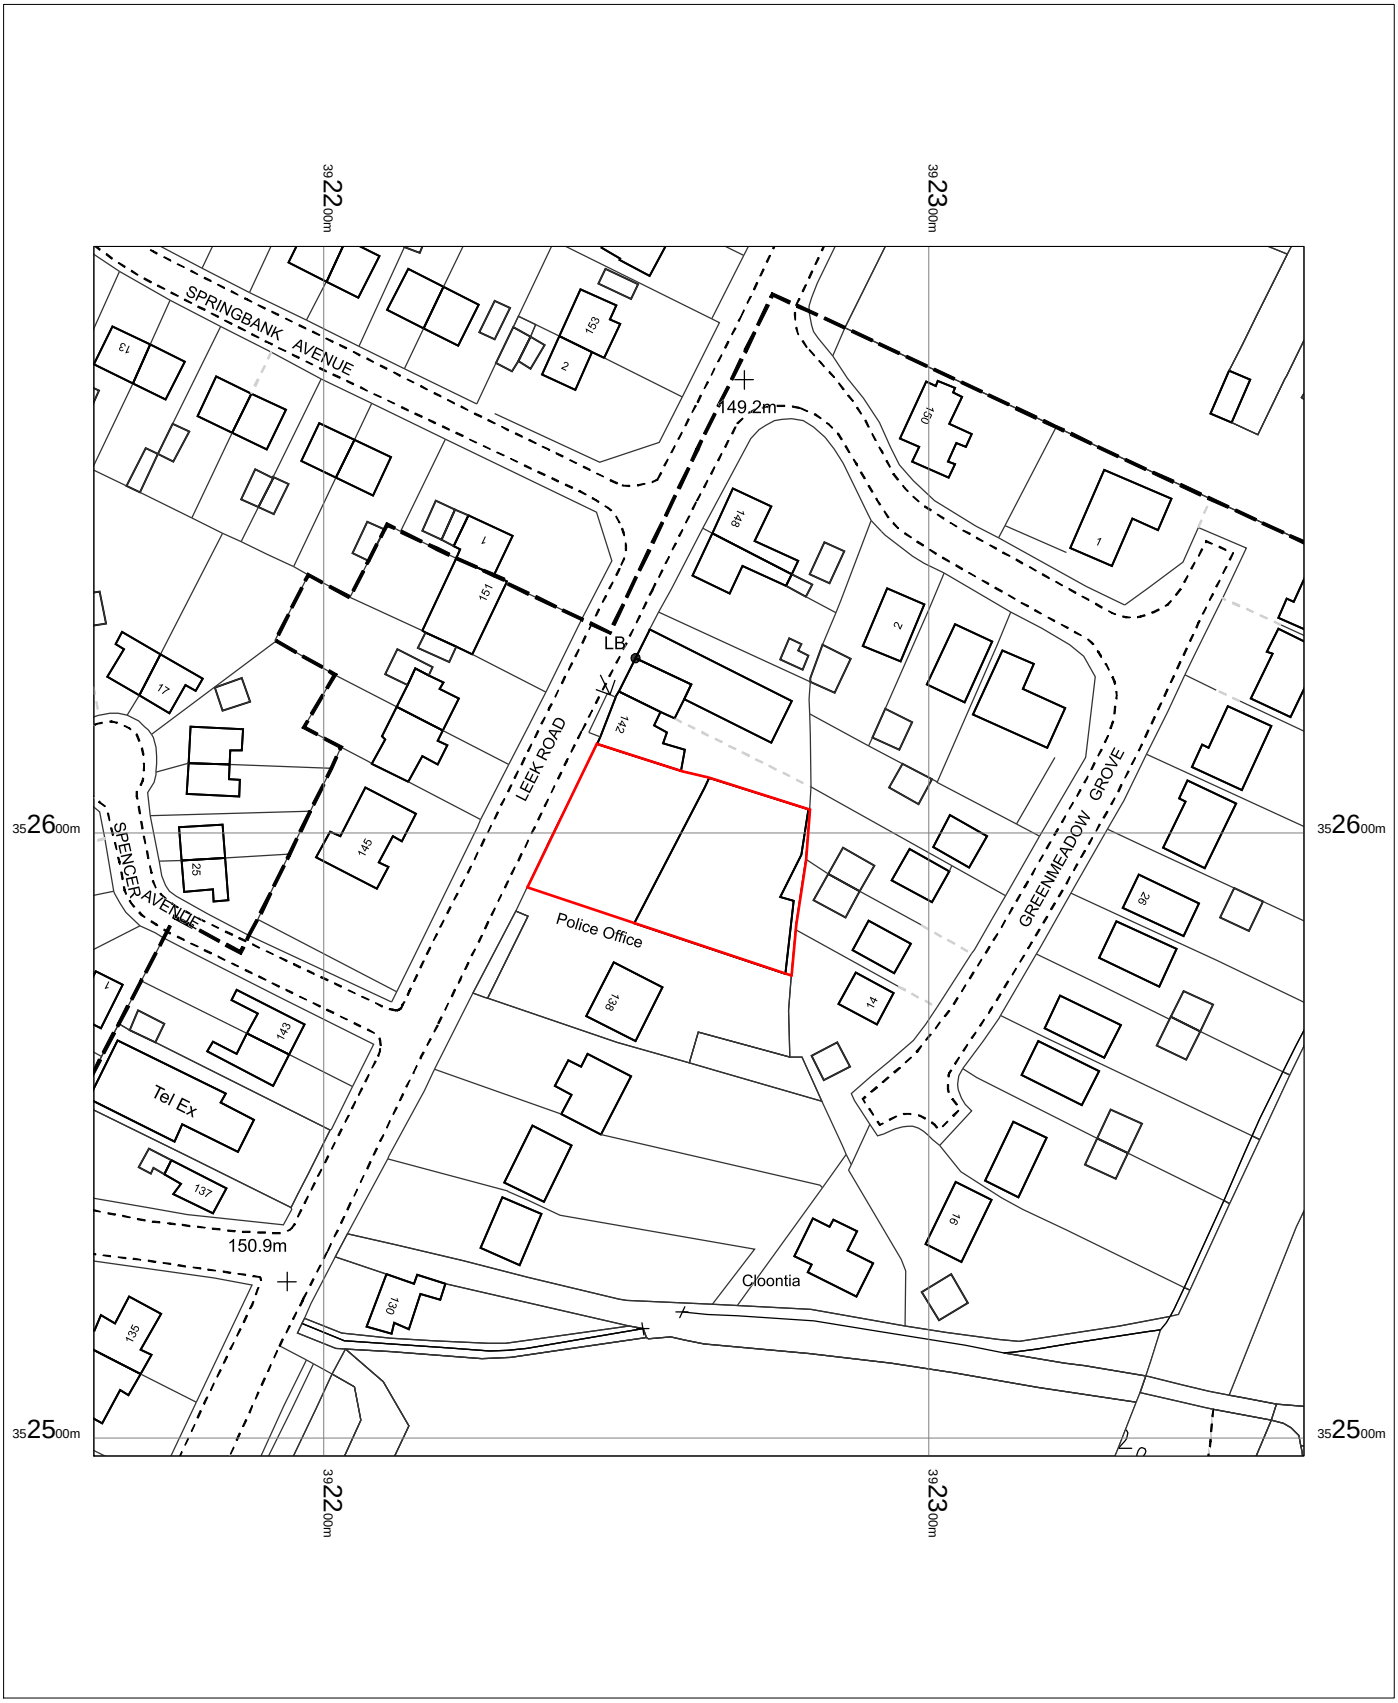


Co-op
140 Leek Road
Endon
ST9 9EW

OS MasterMap 1250/2500/10000 scale
30 August 2016, ID: BW1-00557139
www.blackwellmapping.co.uk

1:1250 scale print at A4, Centre: 392262 E, 352597 N

©Crown Copyright and database rights 2016 OS 100019980

N

Data

BLACKWELL'S
www.blackwellmapping.co.uk
TEL: 0113 245 2623
maps.leeds@blackwell.co.uk