
Copyright of this drawing is vested in the Architect and it must not be copied or reproduced without consent. Figured dimensions only are to be taken from this drawing. All contractors must visit the site and be responsible for taking and checking all dimensions relative to their work. Hewitt&Carr Architects Ltd are to be advised of any variation between drawings and site conditions.
DO NOT SCALE OFF THIS DRAWING.....IF IN DOUBT ASK

Ordnance Survey © Crown copyright 2016 All rights reserved. Licence number 100051789

Rev.	Drawn	Comments	Date

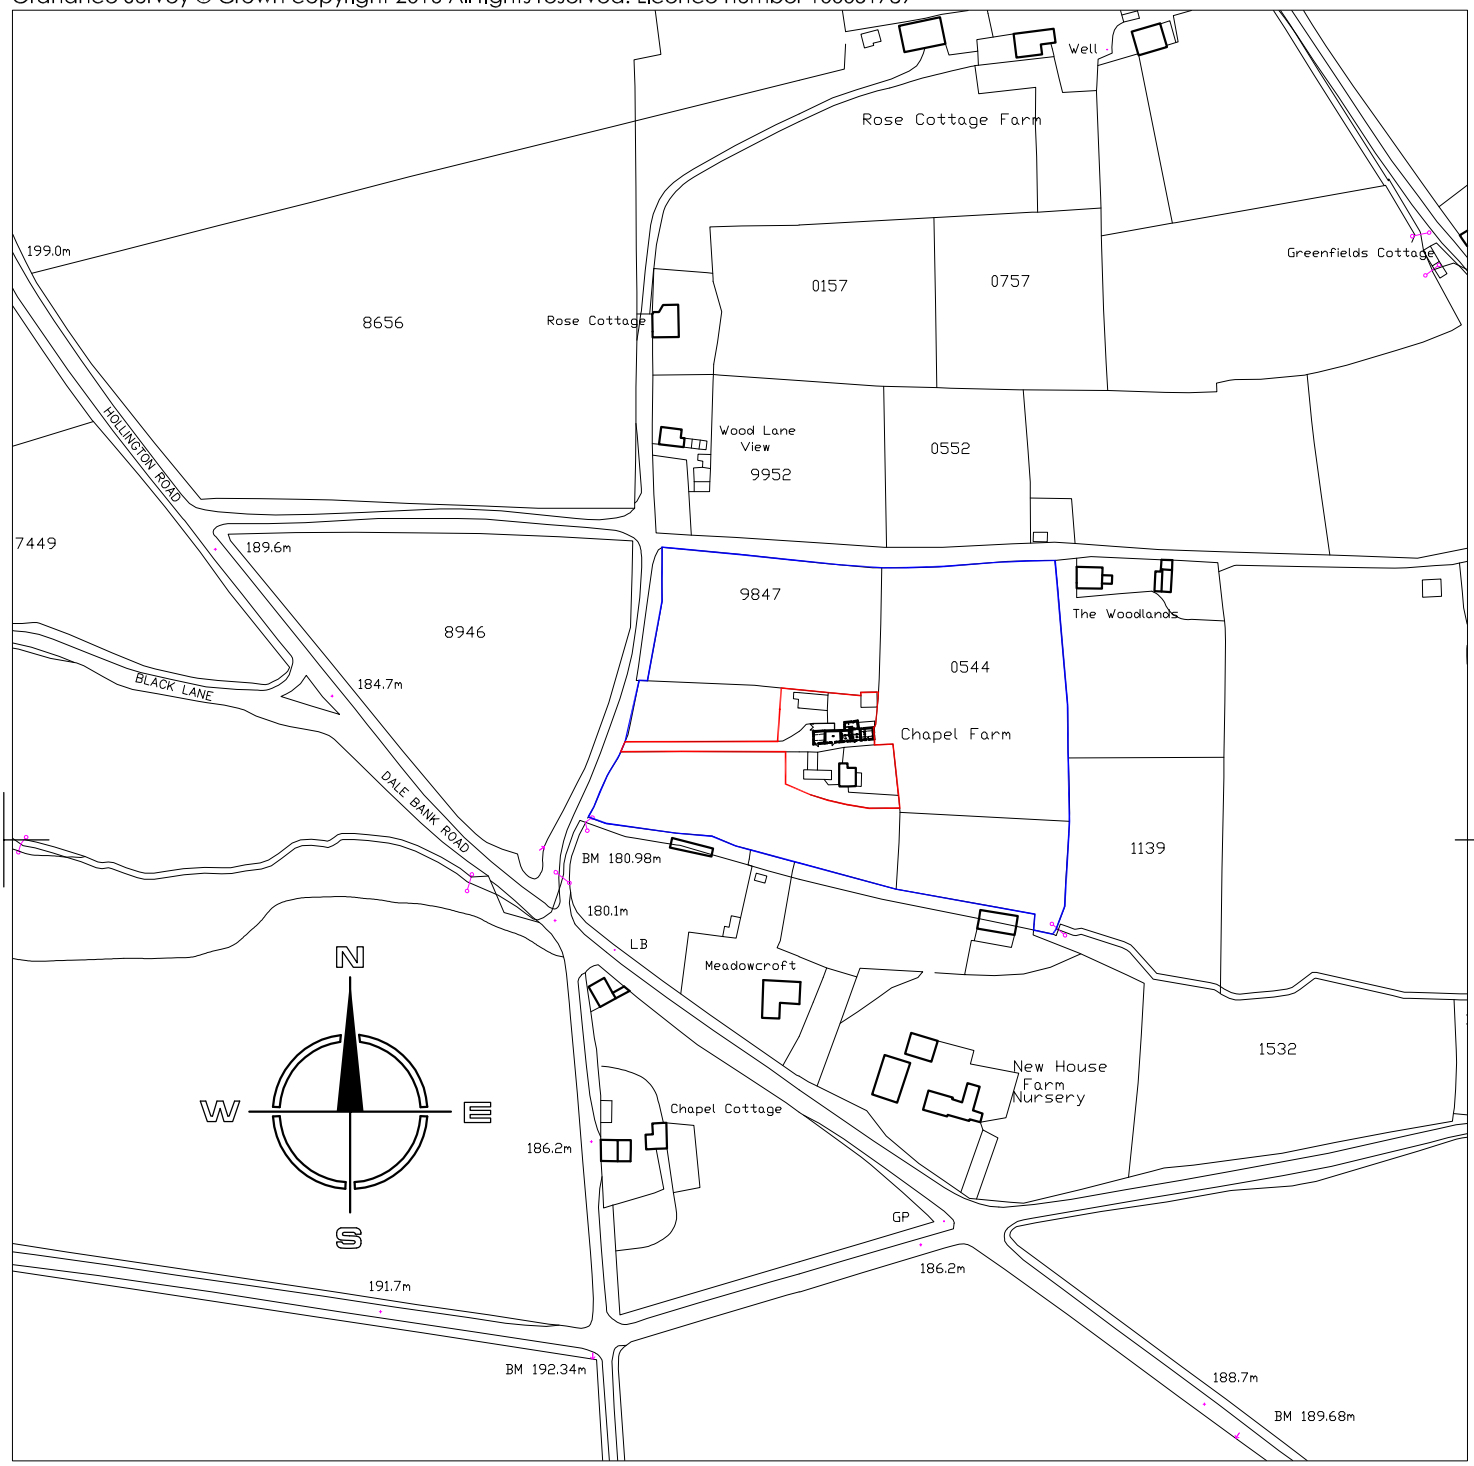

SITE LOCATION PLAN 1:2500

Client	Mr & Mrs A Thomas	Status	SURVEY
Project	REDEVELOPMENT OF CHAPEL FARM	Date	Sept 2016
Title	SITE LOCATION PLAN	Scale @A4	as stated
Project No	Drawing No.	Drawn	
00568	AL(0)02 Rev	Checked	

Hewitt&Carr Architects
A: 2-4 Cross Street I Cheadle I Staffordshire I ST10 1NP
T: 01538 756888
E: enquiries@hcarchitects.co.uk
W: www.hcarchitects.co.uk

File Ref: H:\