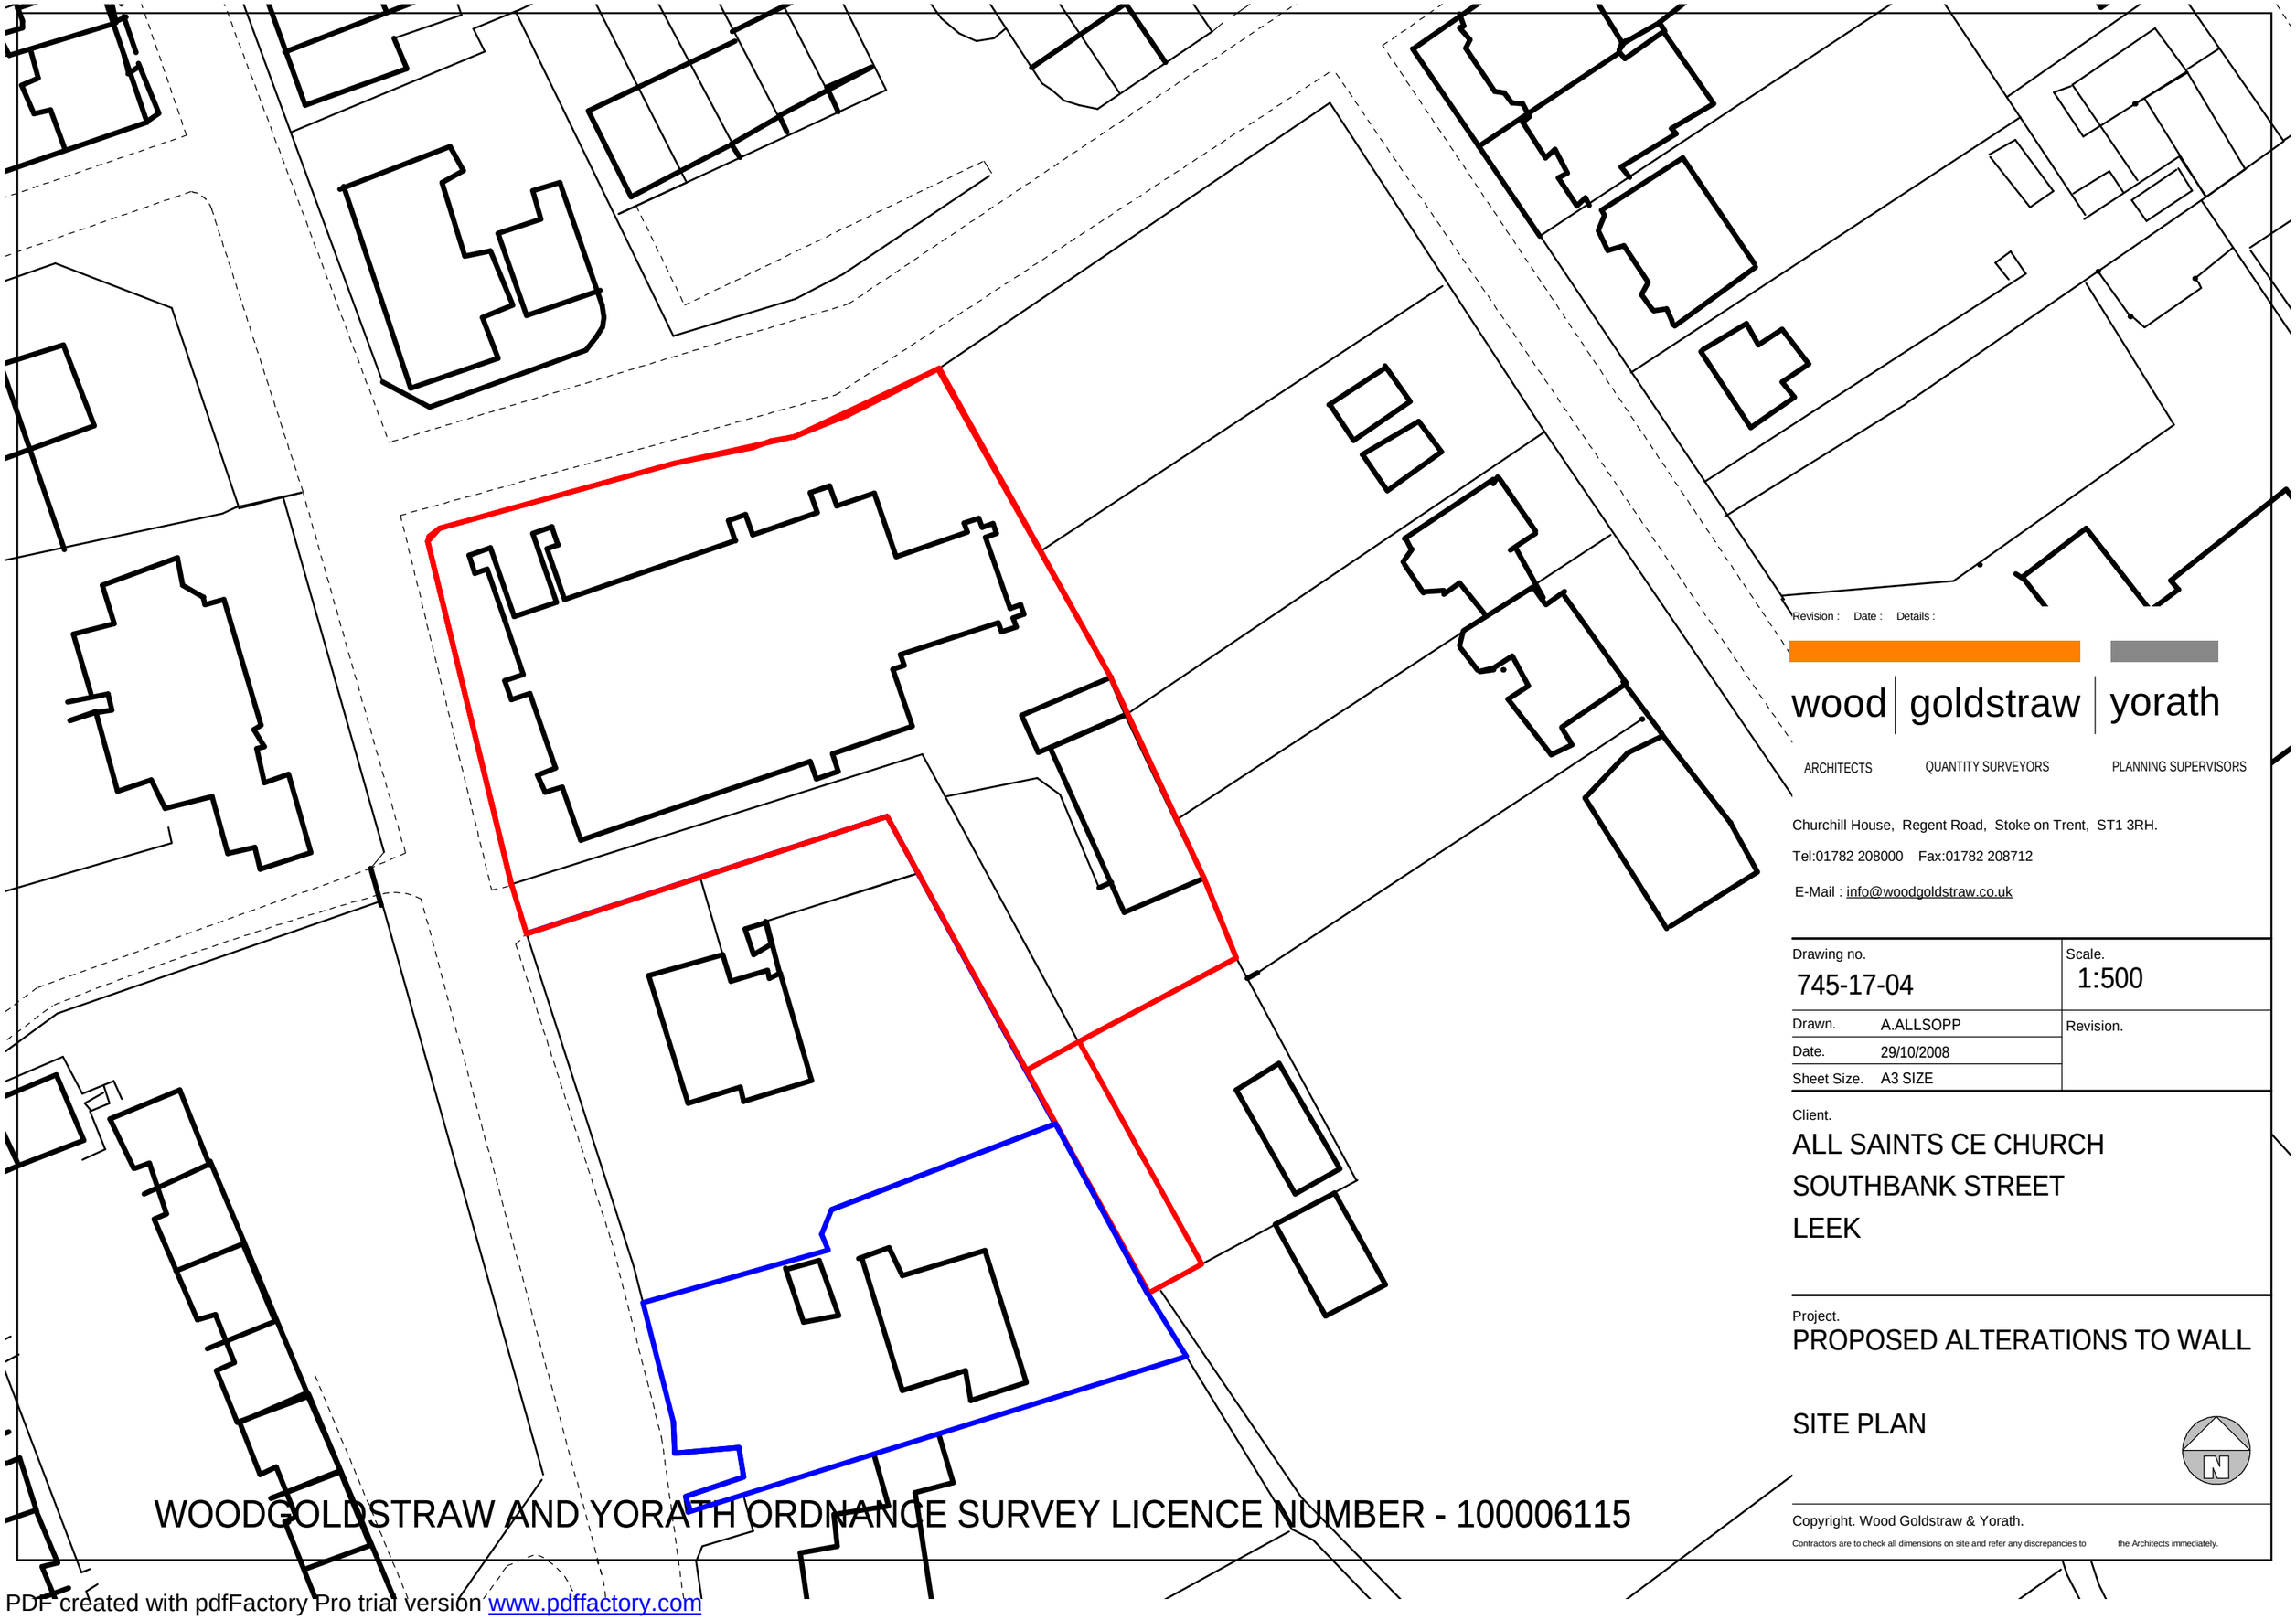

Revision : Date : Details :

wood | goldstraw | yorath

ARCHITECTS QUANTITY SURVEYORS PLANNING SUPERVISORS

Churchill House, Regent Road, Stoke on Trent, ST1 3RH.

Tel:01782 208000 Fax:01782 208712

E-Mail : info@woodgoldstraw.co.uk

Drawing no.	Scale.
745-17-04	1:500
Drawn. A.ALLSOPP	Revision.
Date. 29/10/2008	
Sheet Size. A3 SIZE	

Client.

ALL SAINTS CE CHURCH

SOUTHBANK STREET

LEEK

Project.

PROPOSED ALTERATIONS TO WALL

SITE PLAN

N

WOODGOLDSTRAW AND YORATH ORDNANCE SURVEY LICENCE NUMBER - 100006115

Copyright. Wood Goldstraw & Yorath.

Contractors are to check all dimensions on site and refer any discrepancies to the Architects immediately.

PDF created with pdfFactory Pro trial version www.pdffactory.com