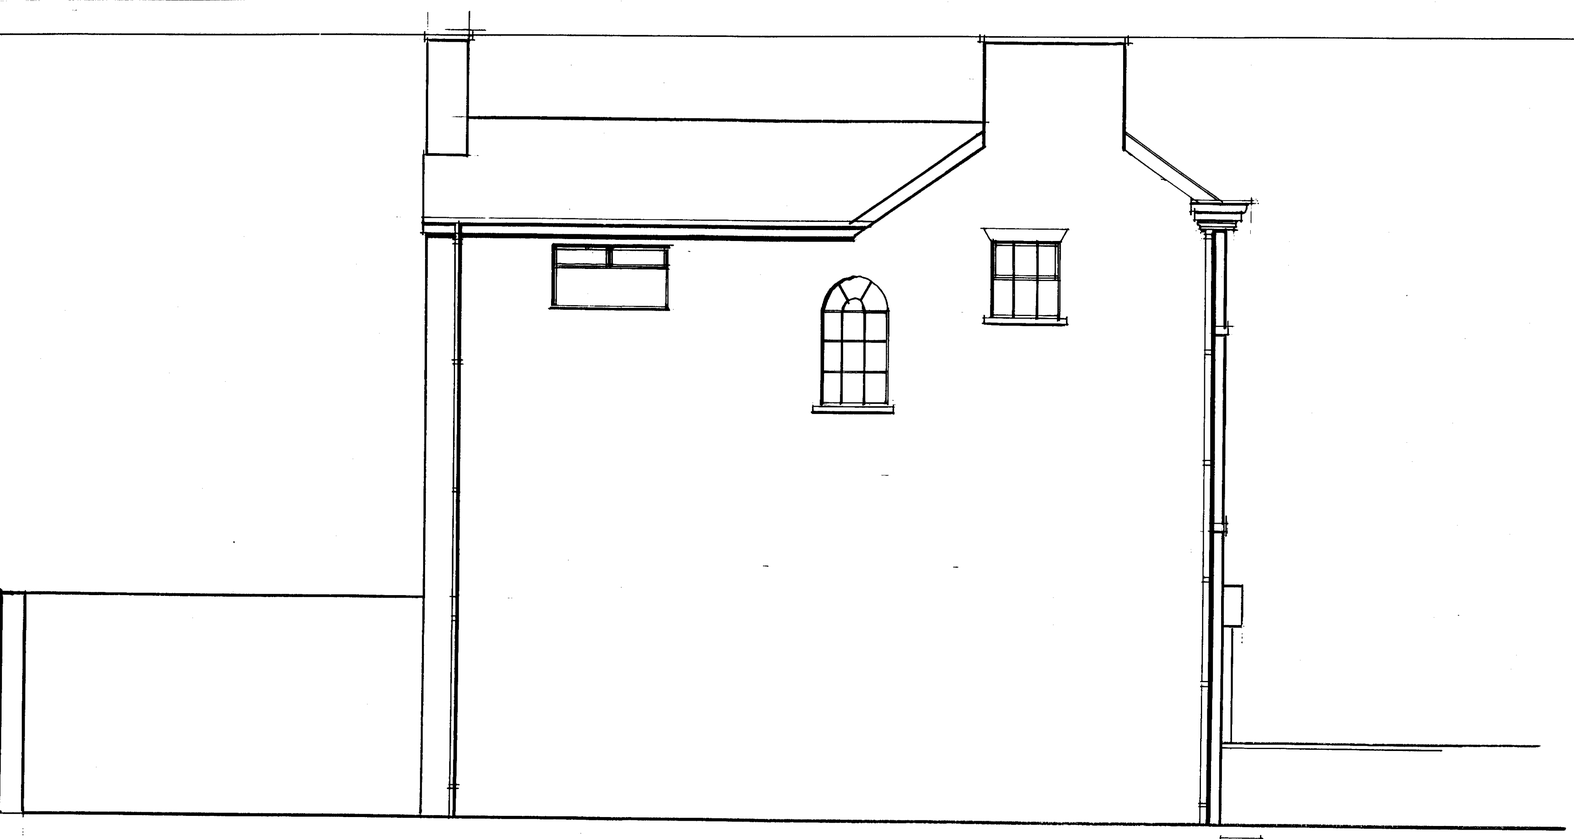

WEST ELEVATION as existing



NORTH ELEVATION as existing

Notes:-
All dimensions must be checked on site and not scaled from this drawing.
© This drawing is copyright and must not be copied without the express approval of the author.

No.	Date	Revisions

Client

MESSRS MILLAROSE LTD

Job Title

FIELD HOUSE
HIGH STREET
LEEK ST13 5DZ

survey

Scale 1:50

Date DEC 09

ANDREW HUMPHRIES
CHARTERED ARCHITECT R.I.B.A., A.C.I.Arb., A.M.R.S.H., M.F.B.

Offices at:
BRUND MILL
SHEEN
Nr LONGNOR
BUXTON DERBYSHIRE
tel HARTINGTON (01298) 84383

9 MARKET PLACE
FARINGDON
OXFORDSHIRE SN7 7HL
tel FARINGDON (01367) 21809

Drg. No.	Rev.
BM 1207-5	

ight 534874